


Dit plan is exclusief eigendom van BATOPIN en heeft een strikt vertrouwelijk karakter.

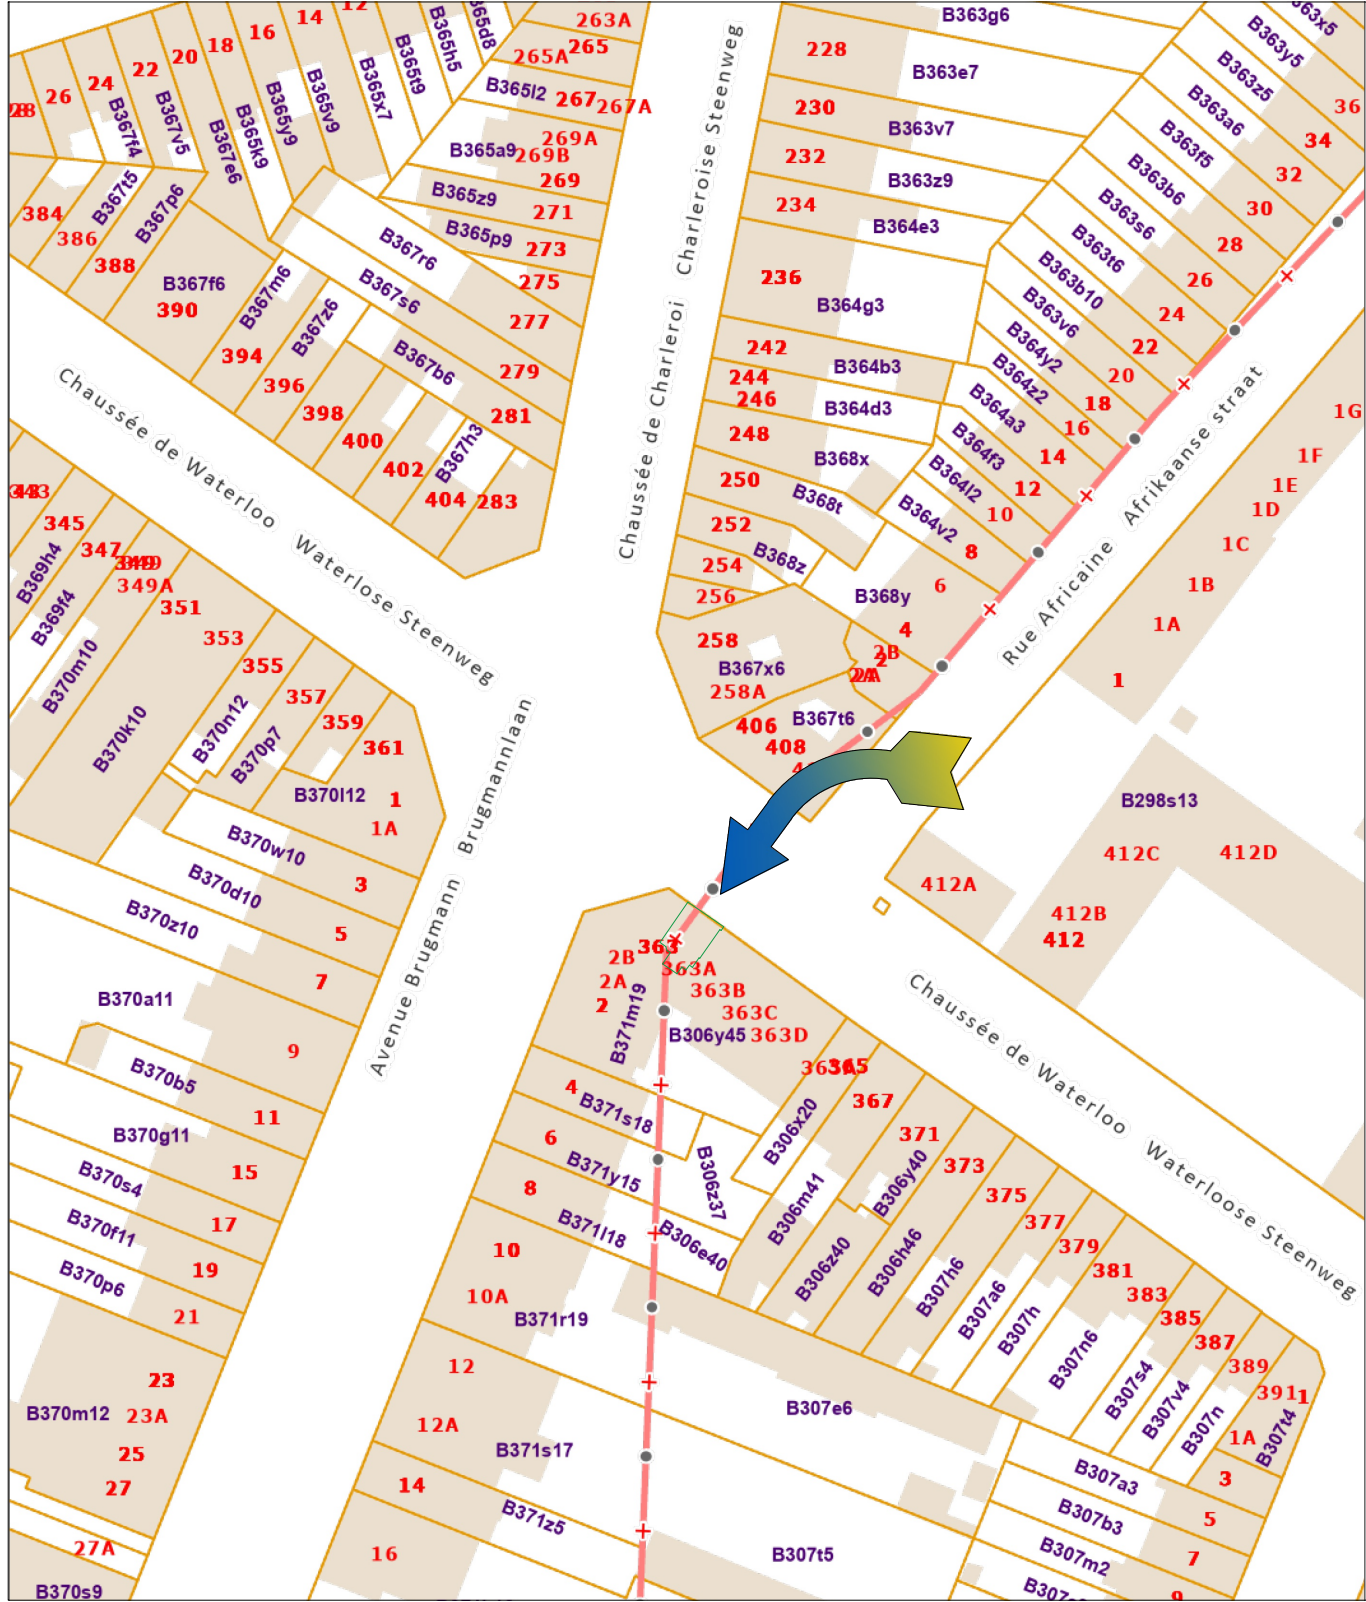

PLAN CADASTRAL



PLAN DES ENVIRONS

Dit plan is exclusief eigendom van BATOPIN en heeft een strikt vertrouwelijk karakter.

INDEX	DATE	DESCRIPTION	NAME
PLOT DATE: 3/30/2026			




BATOPIN NV/SA		Sint-Lazaruslaan 10, 1210 Sint-Joost-ten-Node		File: 5591E_ASIS.dwg	
Title: KIOSK BATOPIN NV/SA		2025-5_59		BATCH: 1	MP REQUIRED: 13.5m²
Plan Cadastral & Plan des Environs		00		ORIGIN	G4 OWNER
C7 - SIGNAGE & BRANDING		Date: 12/09/2025		ATM DEMAND	1
EXTERNAL BRANDING		Scale:		ATM FOOTPRINT	OK
5591E - Elsene - Chaussee de Waterloo		AS IS		TIME MGMT	1T
Chaussee de Waterloo 363A				REMARKS:	
1060 Sint-Gillis					





ADDITIONAL INFORMATION	REMARKS:
Niveaueschil: cm	
Kelder: ja/nee	
Vloerverwarming: ja/nee	
Co-housing: ja/nee	
VME: ja/nee/NVT	



BATOPIN NV/SA		Sint-Lazaruslaan 10, 1210 Sint-Joost-ten-Node		File: 5591E_Elsene (Ma Campagne)_Chaussée de Waterloo 363_11122025.dwg	
Title: EXTERIOR BRANDING BATOPIN NV/SA		2025-38_12		BATCH B4H M² REQUIRED: 15.70m²	
Situation existante - Plan d'implantation		00		ORIGIN NEW LOCATION	
C7 - SIGNAGE & BRANDING		Date: 11/03/2026		ATM DEMAND 2	
EXTERNAL BRANDING		Scale: 1/250		ATM FOOTPRINT OK	
5591E - Elsene - Chaussee de Waterloo		AS IS		TIME MGMT 1T	
Chaussee de Waterloo 363A				REMARKS:	
1060 Sint-Gillis					

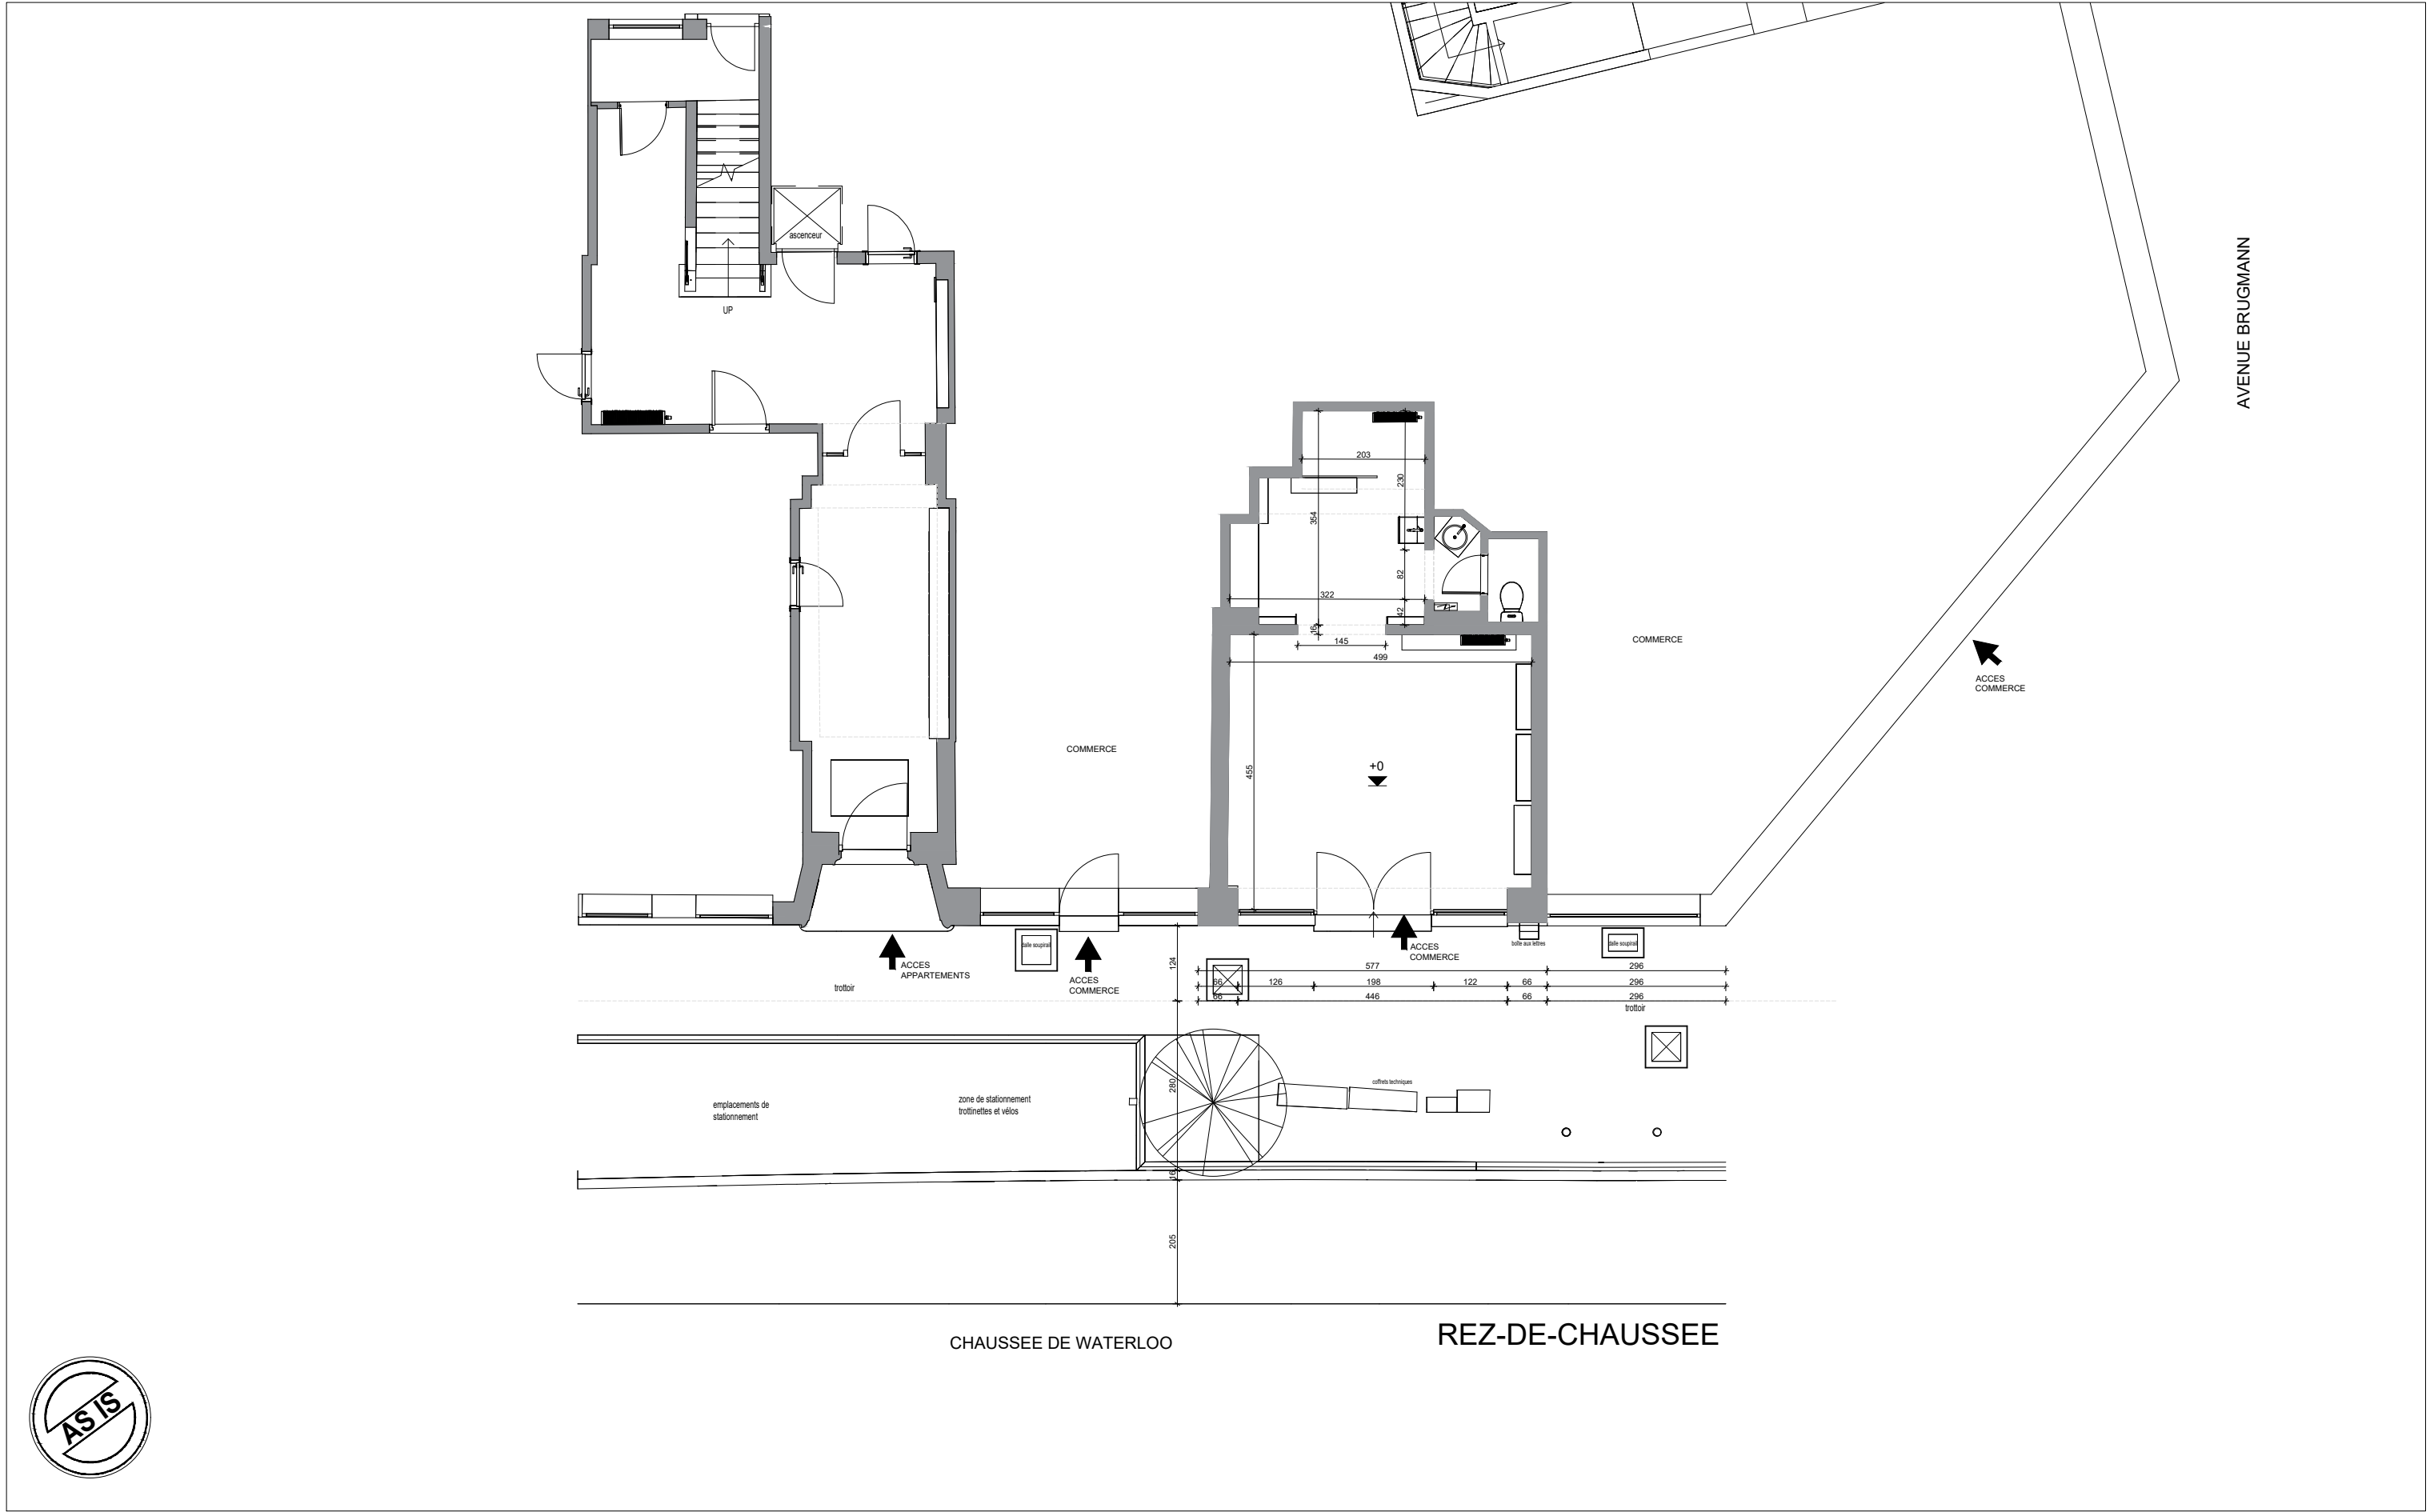

 ADDITIONAL INFORMATION		REMARKS:			BATOPIN NV/SA			Sint-Lazaruslaan 10, 1210 Sint-Joost-ten-Node			File: 5591E_Elsene (Ma Campagne)_Chaussée de Waterloo 363_11122025.dwg			
Niveaverschil: cm					Title: EXTERIOR BRANDING BATOPIN NV/SA Situation existante - Vue en plan						2025-38_12		BATCH: B4H M² REQUIRED: 15.70m²	
Kelder: ja/nee											ORIGIN		NEW LOCATION	
Vloerverwarming: ja/nee					00		ATM DEMAND		2					
Co-housing: ja/nee							ATM FOOTPRINT		OK					
VME: ja/nee/NVT					AS IS		TIME MGMT		1T					
							REMARKS:							
					C7 - SIGNAGE & BRANDING		5591E - Elsene - Chaussée de Waterloo			Date: 11/03/2026				
					EXTERNAL BRANDING		Chaussee de Waterloo 363A 1060 Sint-Gillis			Scale: 1/100				

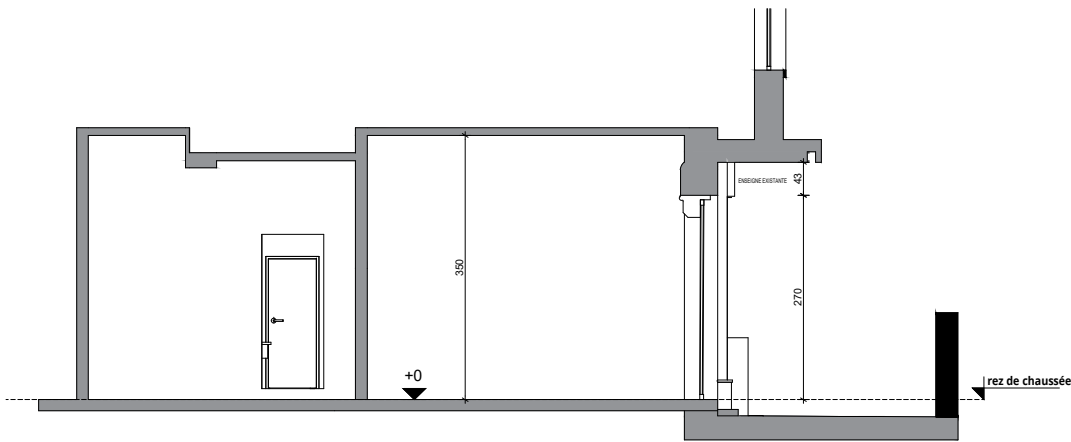

ADDITIONAL INFORMATION	REMARKS:
Niveauverschil: cm	
Kelder: ja/nee	
Vloerverwarming: ja/nee	
Co-housing: ja/nee	
VME: ja/nee/NVT	




BATOPIN NV/SA		Sint-Lazaruslaan 10, 1210 Sint-Joost-ten-Node		File: 5591E_Elsene (Ma Campagne)_Chaussée de Waterloo 363_11122025.dwg	
Title: EXTERIOR BRANDING BATOPIN NV/SA Situation existante - Section			2025-38_12		BATCH: B4H M² REQUIRED: 15.70m²
C7 - SIGNAGE & BRANDING EXTERNAL BRANDING			00		ATM DEMAND 2
			AS IS		ATM FOOTPRINT OK
5591E - Elsene - Chaussee de Waterloo			Date: 11/03/2026		TIME MGMT 1T
Chaussee de Waterloo 363A 1060 Sint-Gillis			Scale: 1/100		REMARKS:




ADDITIONAL INFORMATION		REMARKS:			BATOPIN NV/SA			Sint-Lazaruslaan 10, 1210 Sint-Joost-ten-Node			File: 5591E_Elsene (Ma Campagne)_Chaussée de Waterloo 363_11122025.dwg			
Niveaueverschil: cm		Title: EXTERIOR BRANDING BATOPIN NV/SA Situation existante - Facade						2025-38_12		BATCH: B4H		M² REQUIRED: 15.70m²		
Kelder: ja/nee										ORIGIN		NEW LOCATION		
Vloerverwarming: ja/nee		C7 - SIGNAGE & BRANDING 5591E - Elsene - Chaussee de Waterloo						00		ATM DEMAND		2		
Co-housing: ja/nee										ATM FOOTPRINT		OK		
VME: ja/nee/NVT		EXTERNAL BRANDING						AS IS		TIME MGMT		1T		
												REMARKS:		



SHIELD 60

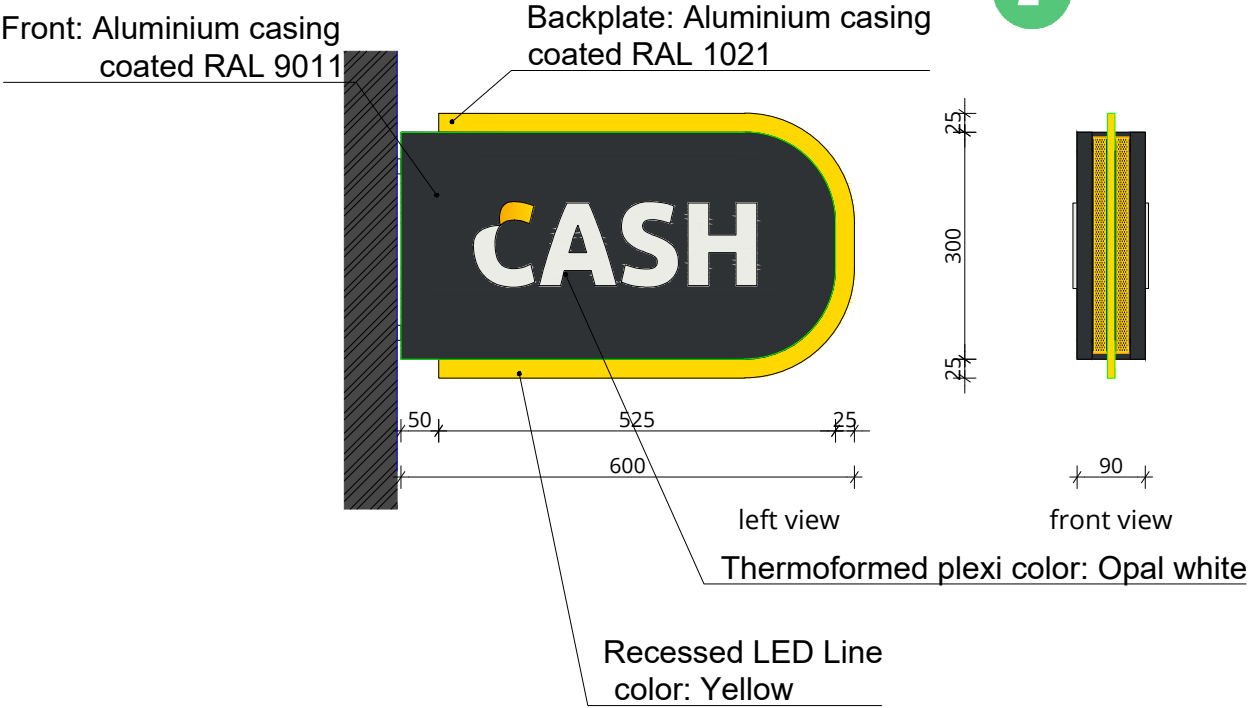

BAND 300

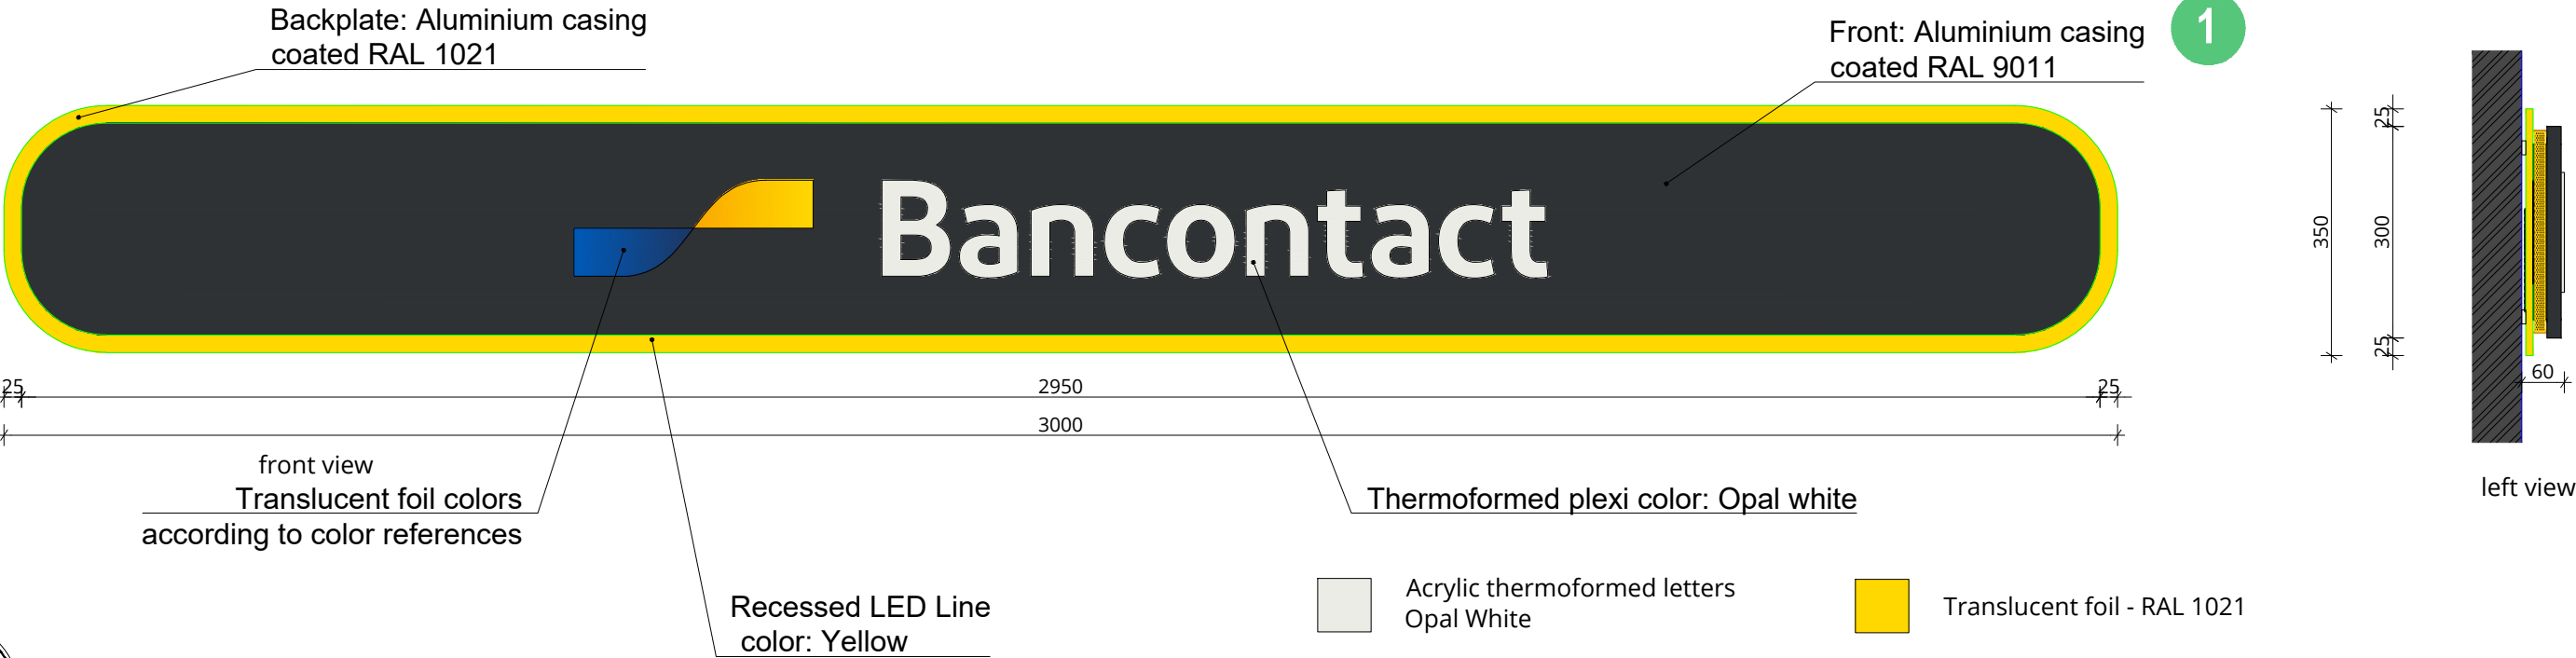


- Acrylic thermoformed letters Opal White
- Translucent foil - RAL 1021
- Translucent foil - RAL 5015
- * LED strip 3000k

ADDITIONAL INFORMATION	REMARKS:
Niveauverschil: cm	
Kelder: ja/nee	
Vloerverwarming: ja/nee	
Co-housing: ja/nee	
VME: ja/nee/NVT	




BATOPIN NV/SA Sint-Lazaruslaan 10, 1210 Sint-Joost-ten-Node		File: 5591E_Elsene (Ma Campagne)_Chaussée de Waterloo 363_11122025.dwg	
Title: EXTERIOR BRANDING BATOPIN NV/SA Situation nouvelle - Elements Branding		2025-38_12	
C7 - SIGNAGE & BRANDING		00	
EXTERNAL BRANDING		TO BE	
5591E - Elsene - Chaussee de Waterloo Chaussee de Waterloo 363A 1060 Sint-Gillis		Date: 11/03/2026 Scale: 1/10	BATCH: B4H M² REQUIRED: 15.70m² ORIGIN NEW LOCATION ATM DEMAND 2 ATM FOOTPRINT OK TIME MGMT 1T REMARKS:

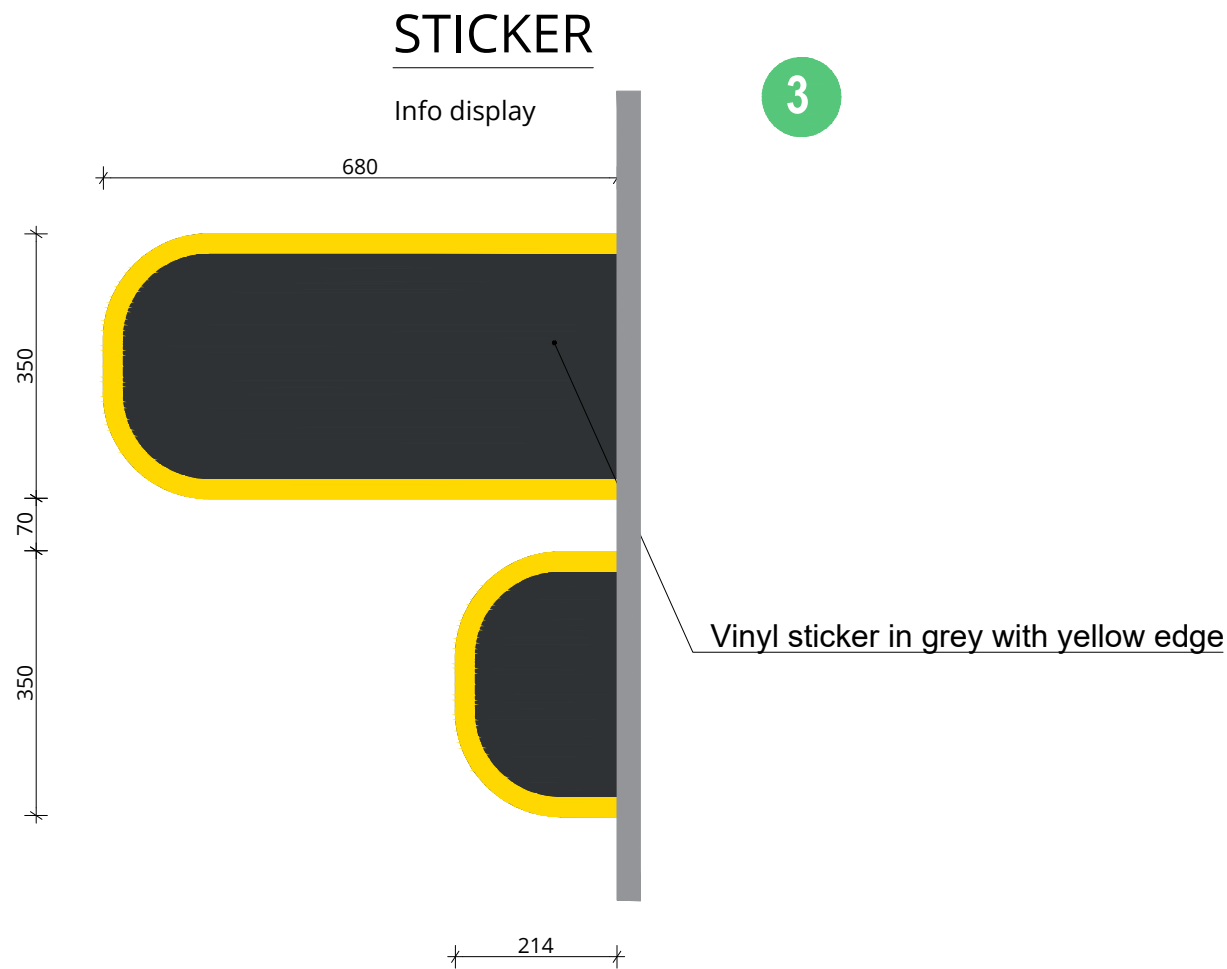

ADDITIONAL INFORMATION	REMARKS:
Niveaunderschil: cm	
Kelder: ja/nee	
Vloerverwarming: ja/nee	
Co-housing: ja/nee	
VME: ja/nee/NVT	





BATOPIN NV/SA		Sint-Lazaruslaan 10, 1210 Sint-Joost-ten-Node		File: 5591E_Elsene (Ma Campagne)_Chaussée de Waterloo 363_11122025.dwg			
Title: EXTERIOR BRANDING BATOPIN NV/SA Situation nouvelle - Elements Branding				2025-38_12		BATCH: B4H M² REQUIRED: 15.70m²	
				00		ORIGIN	NEW LOCATION
2							
ATM DEMAND							
ATM FOOTPRINT							
C7 - SIGNAGE & BRANDING		5591E - Elsene - Chaussee de Waterloo		Date: 11/03/2026		TIME MGMT	
						1T	
EXTERNAL BRANDING		Chaussee de Waterloo 363A 1060 Sint-Gillis		Scale: 1/10		REMARKS:	

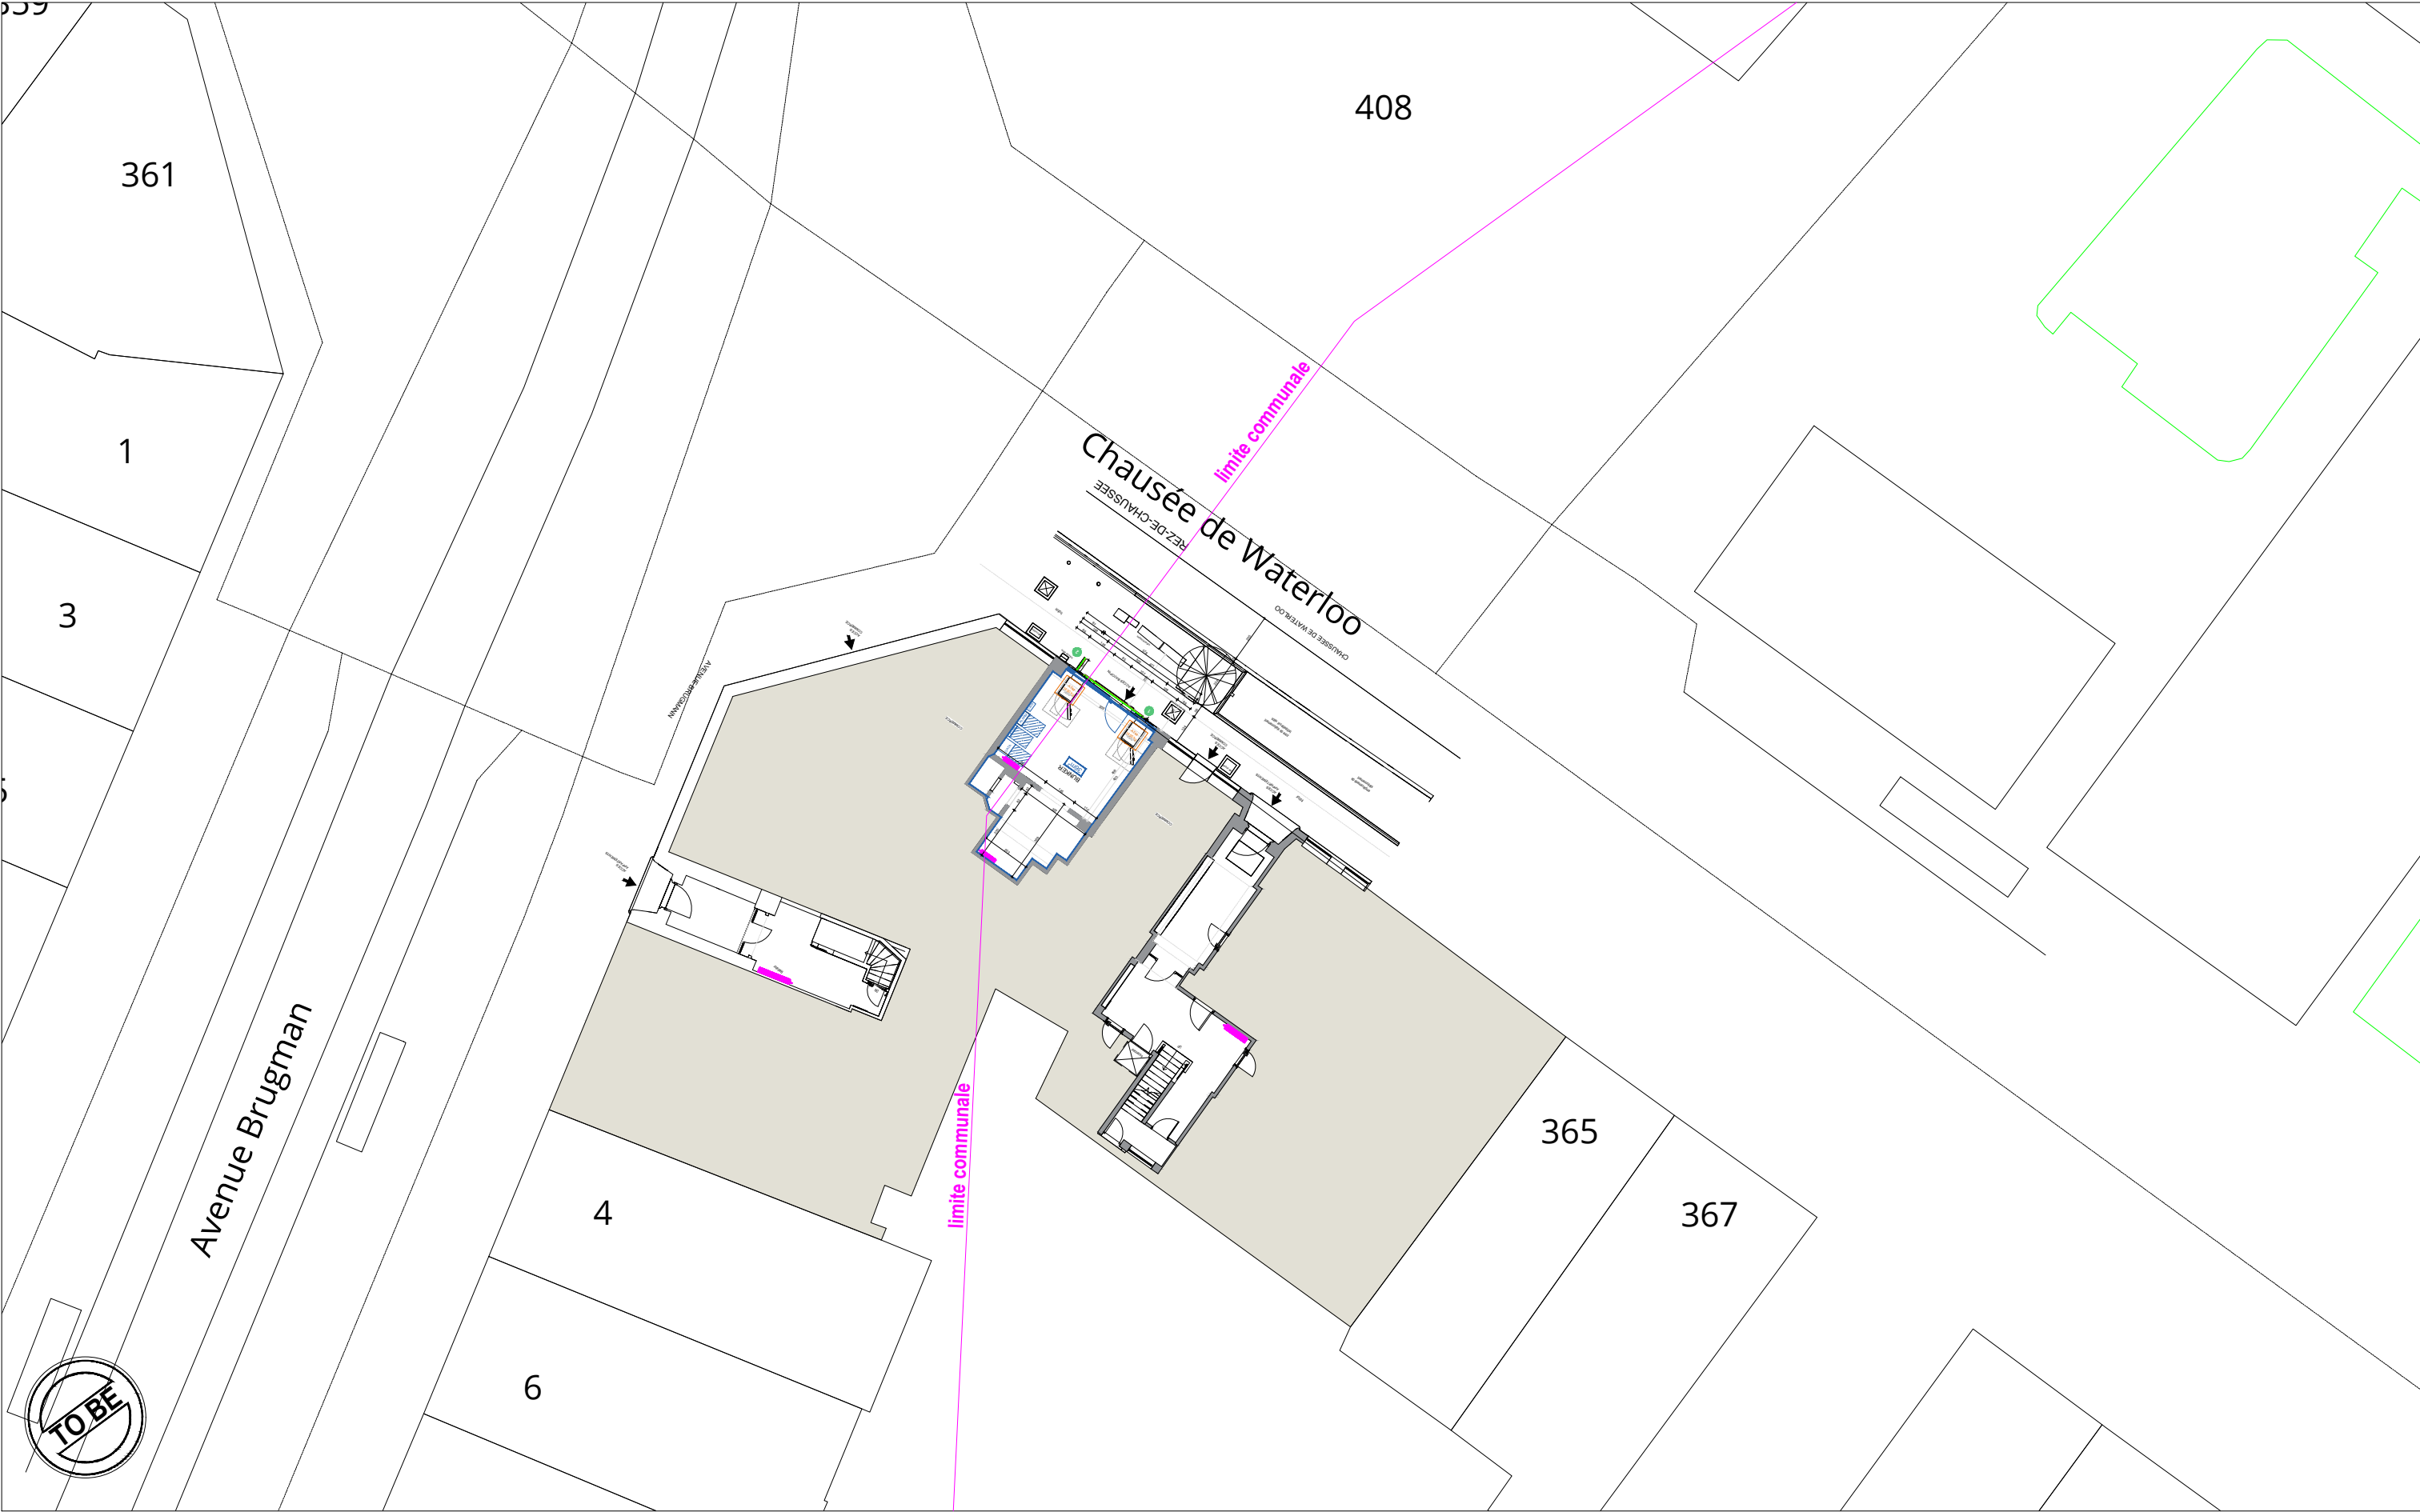

ADDITIONAL INFORMATION	REMARKS:
Niveaueverschil: cm	
Kelder: ja/nee	
Vloerverwarming: ja/nee	
Co-housing: ja/nee	
VME: ja/nee/NVT	




BATOPIN NV/SA		Sint-Lazaruslaan 10, 1210 Sint-Joost-ten-Node		File: 5591E_Elsene (Ma Campagne)_Chaussée de Waterloo 363_11122025.dwg	
Title: EXTERIOR BRANDING BATOPIN NV/SA		2025-38_12		BATCH: B4H M² REQUIRED: 15.70m²	
Situation nouvelle - Plan d'implantation		00		ORIGIN	
C7 - SIGNAGE & BRANDING		Date: 11/03/2026		ATM DEMAND	
EXTERNAL BRANDING		Scale: 1/250		ATM FOOTPRINT	
5591E - Elsene - Chaussee de Waterloo		TO BE		TIME MGMT	
Chaussee de Waterloo 363A				REMARKS:	
1060 Sint-Gillis					

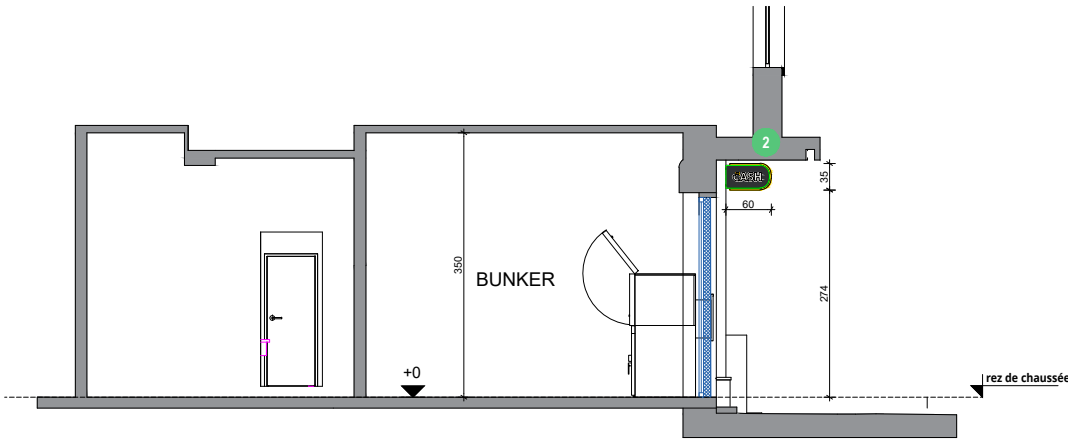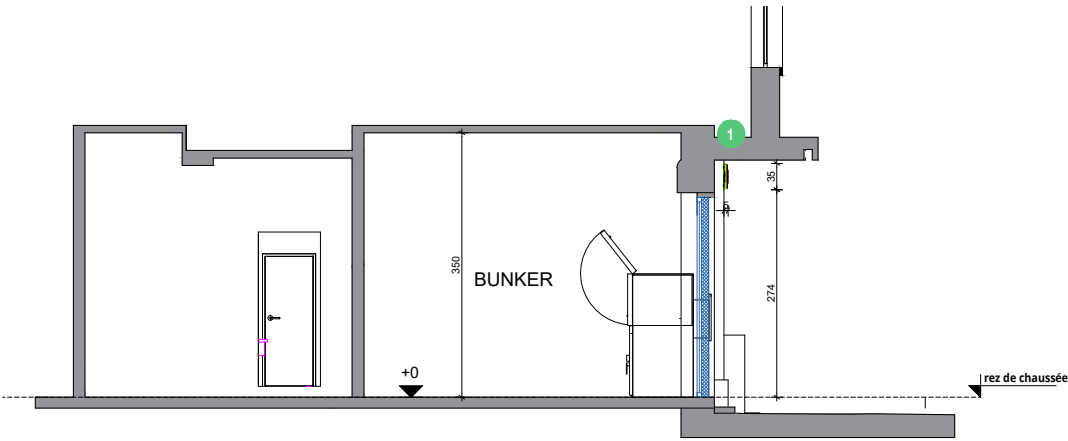

ADDITIONAL INFORMATION	REMARKS:
Niveauverschil: cm	
Kelder: ja/nee	
Vloerverwarming: ja/nee	
Co-housing: ja/nee	
VME: ja/nee/NVT	



BATOPIN NV/SA		Sint-Lazaruslaan 10, 1210 Sint-Joost-ten-Node		File: 5591E_Elsene (Ma Campagne)_Chaussée de Waterloo 363_11122025.dwg	
Title: EXTERIOR BRANDING BATOPIN NV/SA			2025-38_12		BATCH: B4H M² REQUIRED: 15.70m²
Situation nouvelle - Section			00		ORIGIN
C7 - SIGNAGE & BRANDING			1T		ATM DEMAND
EXTERNAL BRANDING			TO BE		ATM FOOTPRINT
5591E - Elsene - Chaussee de Waterloo			Date: 11/03/2026		TIME MGMT
Chaussee de Waterloo 363A			Scale: 1/100		REMARKS:
1060 Sint-Gillis					

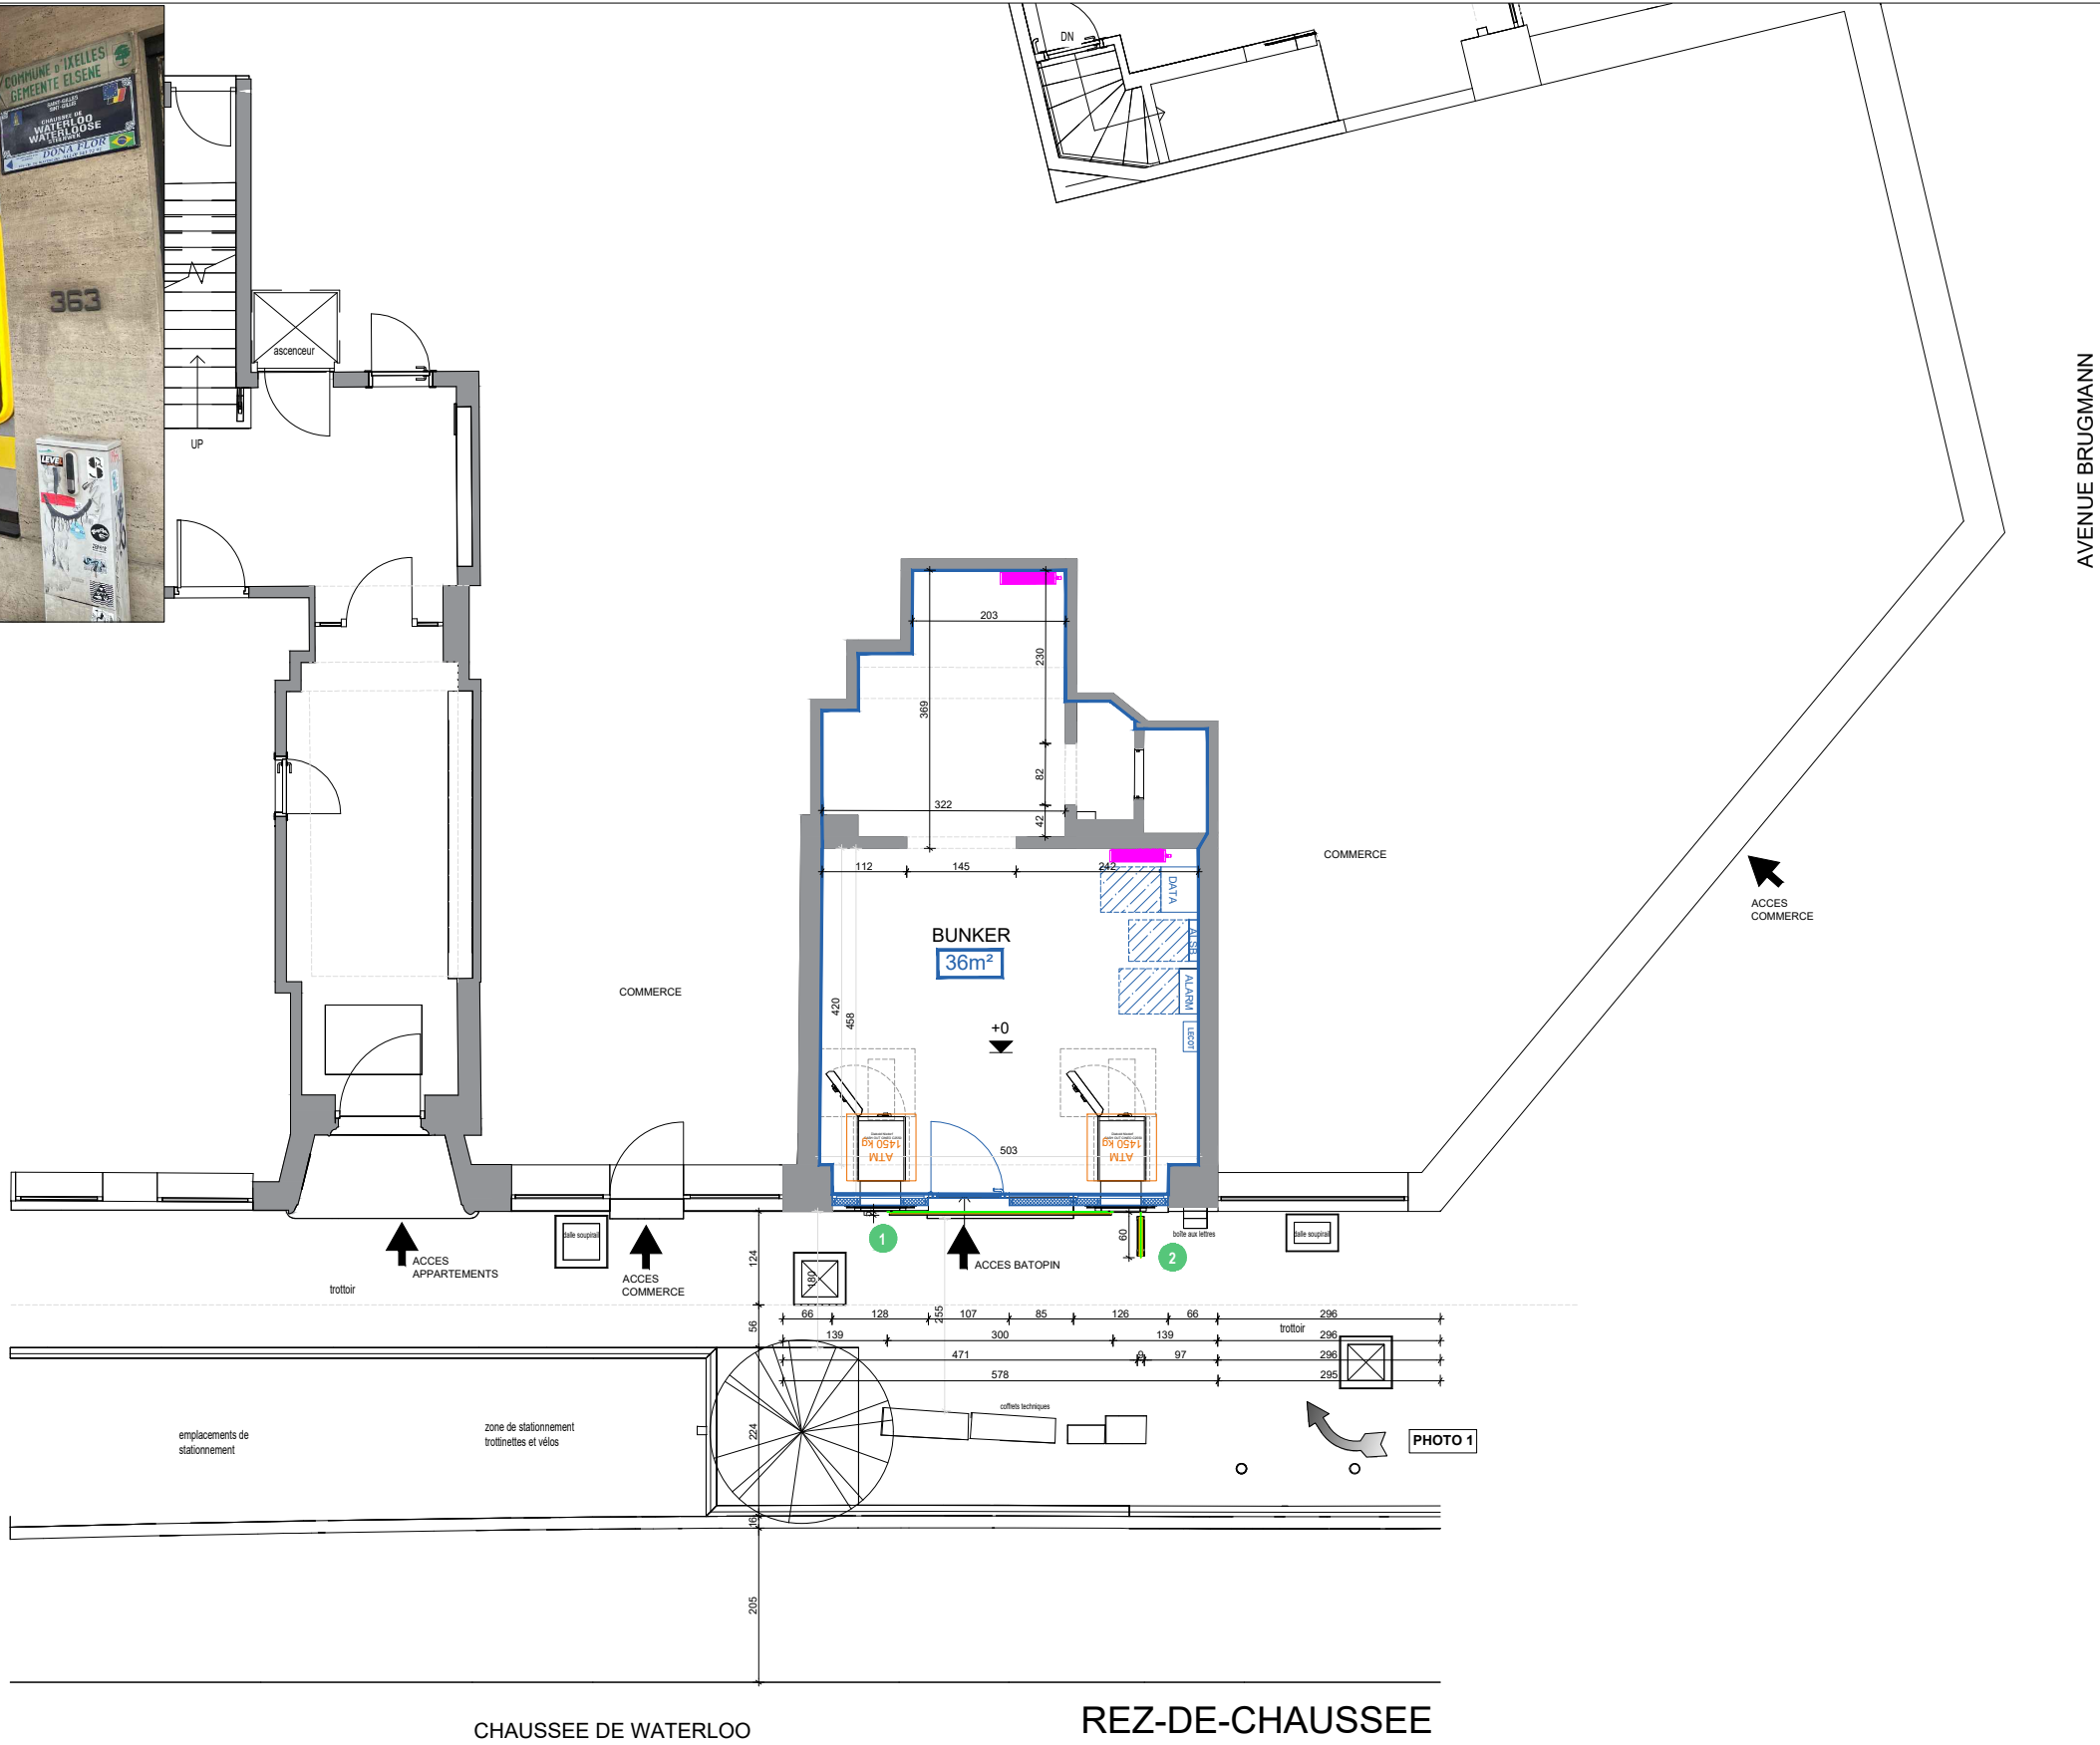

ADDITIONAL INFORMATION	REMARKS:
Niveauverschil: cm	
Kelder: ja/nee	
Vloerverwarming: ja/nee	
Co-housing: ja/nee	
VME: ja/nee/NVT	



BATOPIN NV/SA Sint-Lazaruslaan 10, 1210 Sint-Joost-ten-Node		File: 5591E_Elsene (Ma Campagne)_Chaussée de Waterloo 363_11122025.dwg	
Title: EXTERIOR BRANDING BATOPIN NV/SA Situation nouvelle - Vue en Plan		2025-38_12	
C7 - SIGNAGE & BRANDING		00	
EXTERNAL BRANDING		TO BE	
5591E - Elsene - Chaussee de Waterloo Chaussee de Waterloo 363A 1060 Sint-Gillis		Date: 11/03/2026 Scale: 1/100	BATCH: B4H M² REQUIRED: 15.70m² ORIGIN NEW LOCATION ATM DEMAND: 2 ATM FOOTPRINT: OK TIME MGMT: 1T REMARKS:



ADDITIONAL INFORMATION	REMARKS:
Niveaueverschil: cm	
Kelder: ja/nee	
Vloerverwarming: ja/nee	
Co-housing: ja/nee	
VME: ja/nee/NVT	



BATOPIN NV/SA		Sint-Lazaruslaan 10, 1210 Sint-Joost-ten-Node		File: 5591E_Elsene (Ma Campagne)_Chaussée de Waterloo 363_11122025.dwg	
Title: EXTERIOR BRANDING BATOPIN NV/SA		2025-38_12		BATCH: B4H M² REQUIRED: 15.70m²	
Situation nouvelle - Facade		00		ORIGIN: NEW LOCATION	
C7 - SIGNAGE & BRANDING		5591E - Elsene - Chaussee de Waterloo		Date: 11/03/2026	
EXTERNAL BRANDING		Chaussee de Waterloo 363A		Scale: 1/100	
		1060 Sint-Gillis		TO BE	
				REMARKS:	



ADDITIONAL INFORMATION	REMARKS:
Niveaunderschil: cm	
Kelder: ja/nee	
Vloerverwarming: ja/nee	
Co-housing: ja/nee	
VME: ja/nee/NVT	



BATOPIN NV/SA		Sint-Lazaruslaan 10, 1210 Sint-Joost-ten-Node		File: 5591E_Elsene (Ma Campagne)_Chaussée de Waterloo 363_11122025.dwg	
Title: EXTERIOR BRANDING BATOPIN NV/SA		Photo's		2025-38_12	
C7 - SIGNAGE & BRANDING		5591E - Elsene - Chaussee de Waterloo		Date: 11/03/2026	
EXTERNAL BRANDING		Chaussee de Waterloo 363A		Scale:	
		1060 Sint-Gillis			
				00	
				REMARKS:	