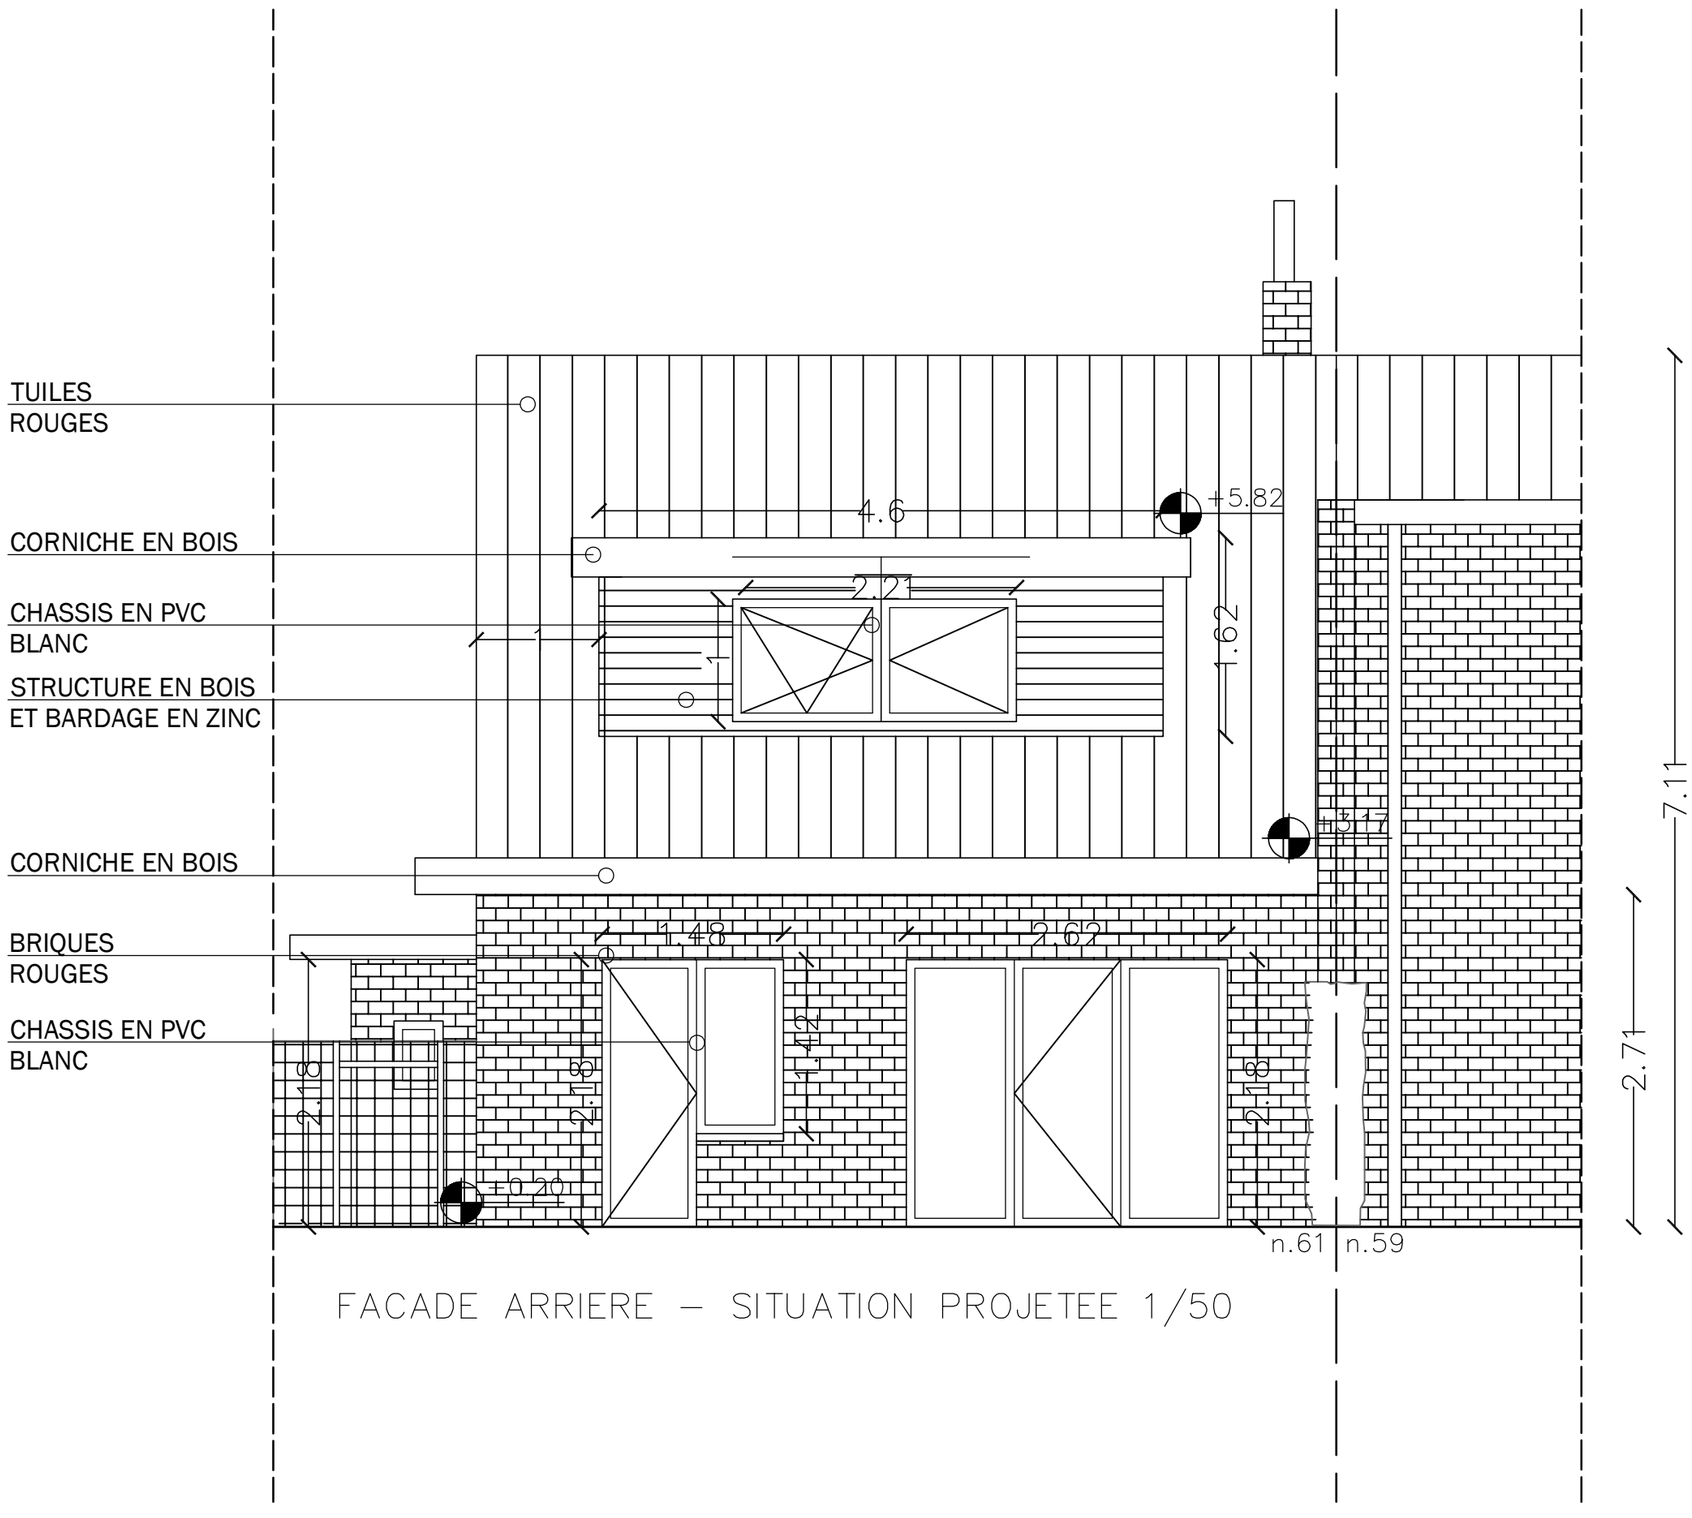


FACADE ARRIERE – SITUATION PROJETEE 1/50