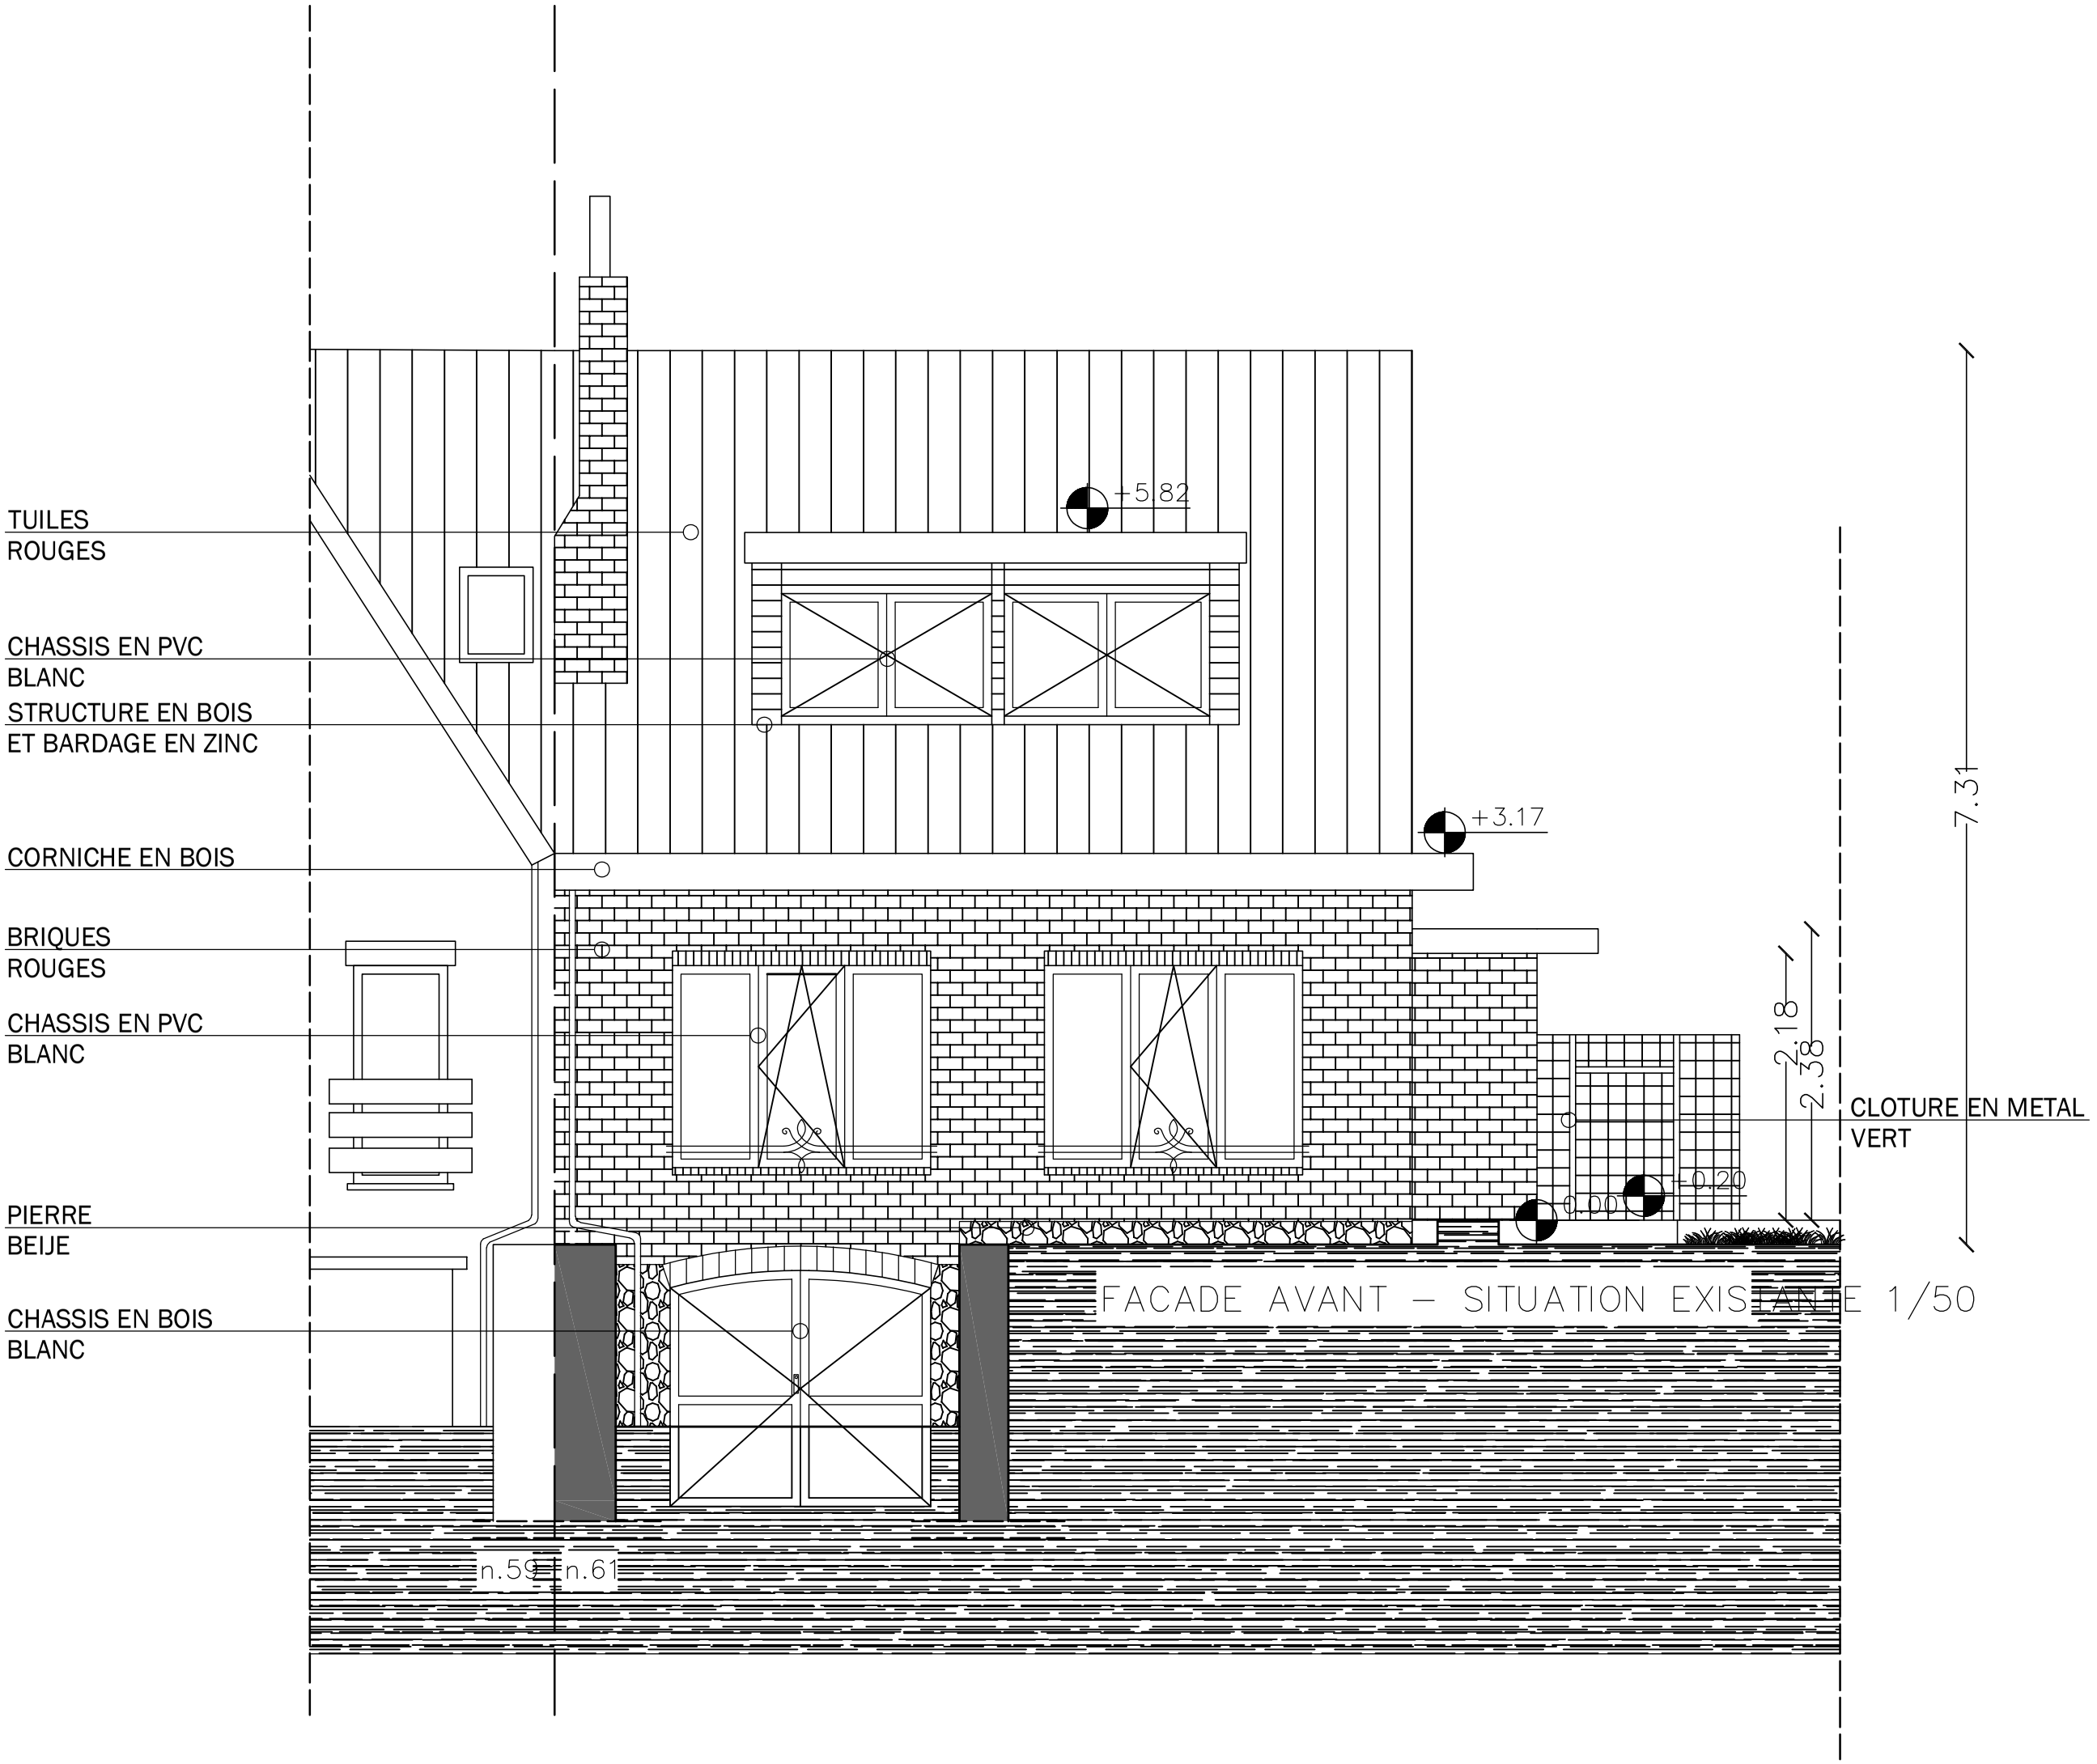

FACADE AVANT – SITUATION EXISTANTE 1/50