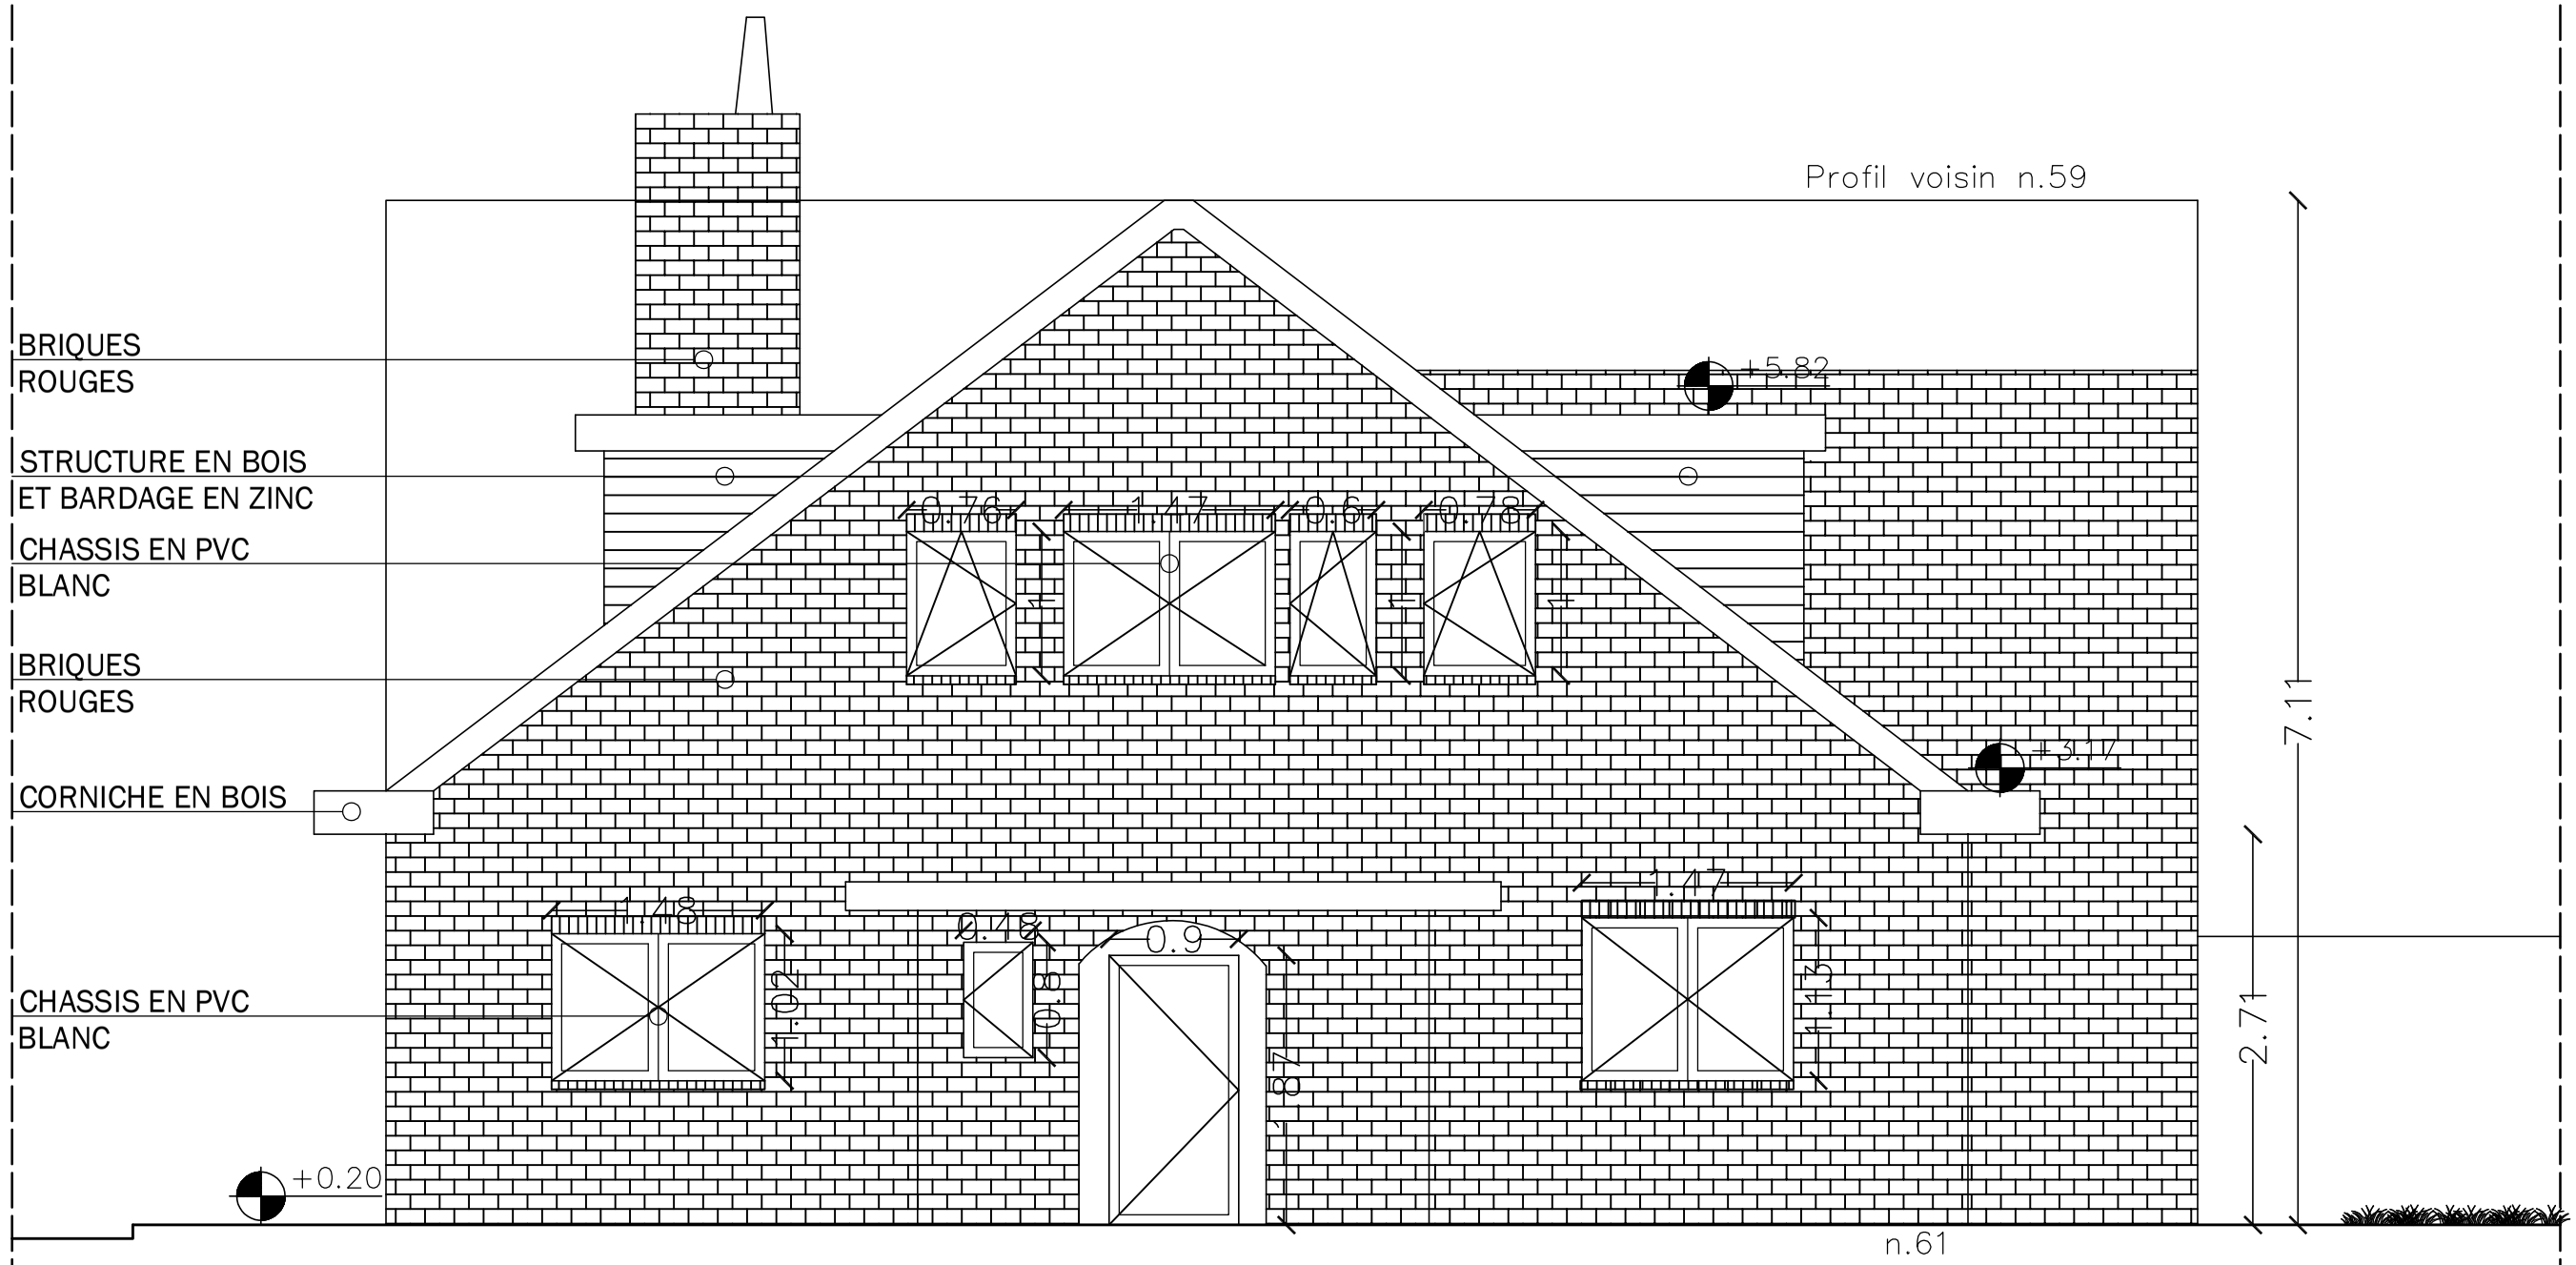

FACADE LATERALE – SITUATION EXISTANTE
1/50