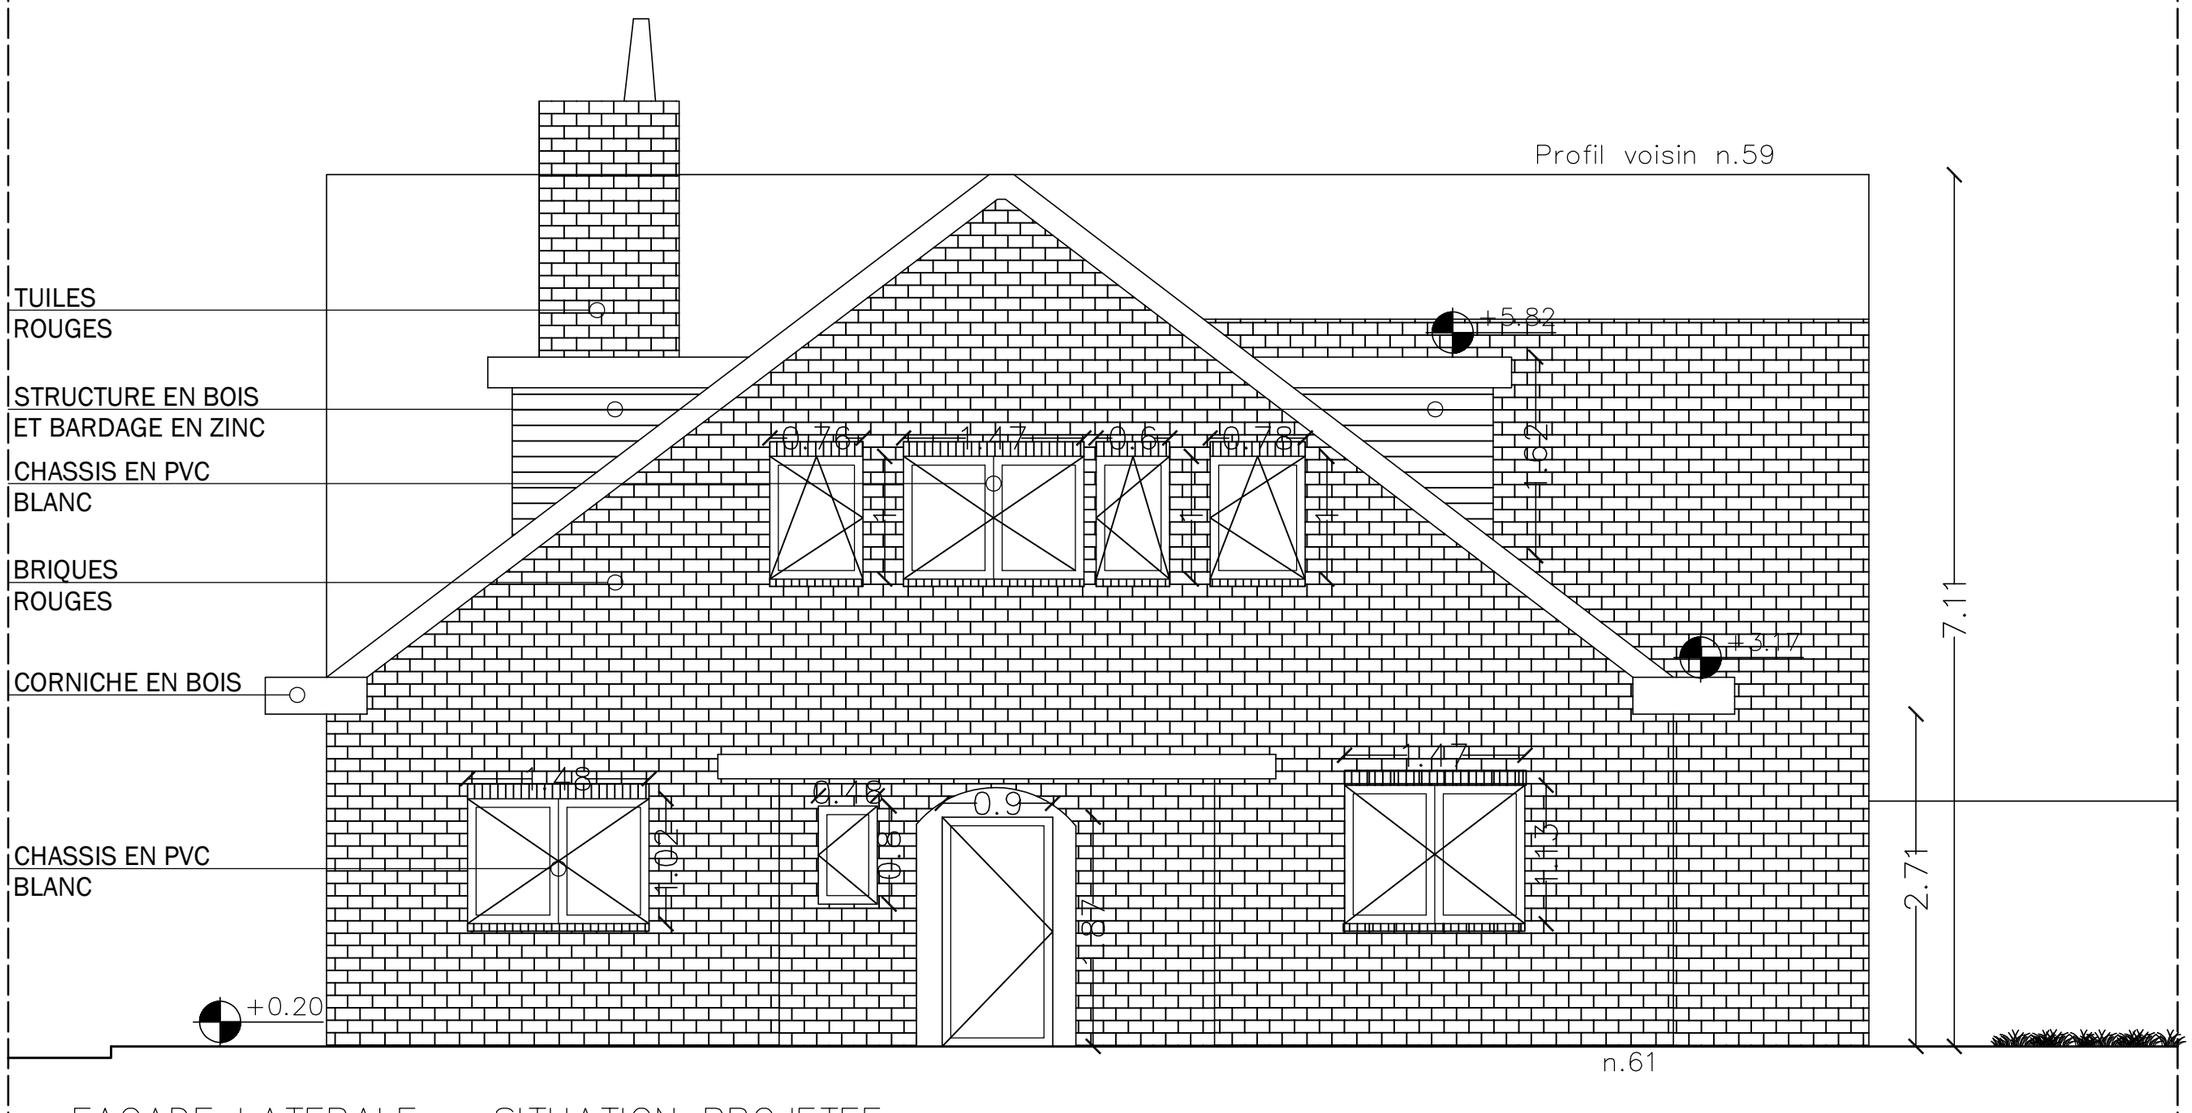

FACADE LATERALE – SITUATION PROJETEE
1/50