



PLAN D'IMPLANTATION
ECHELLE 1:500




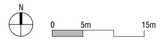


PROFIL DE TERRAIN
ECHELLE 1:200

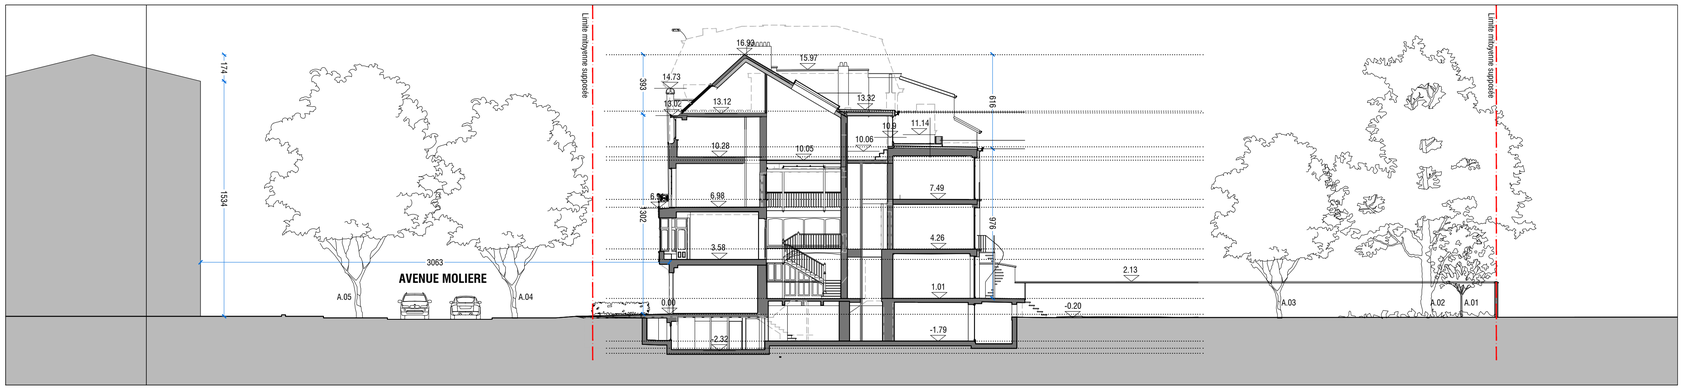

PLAN DE SITUATION
ECHELLE 1:2500

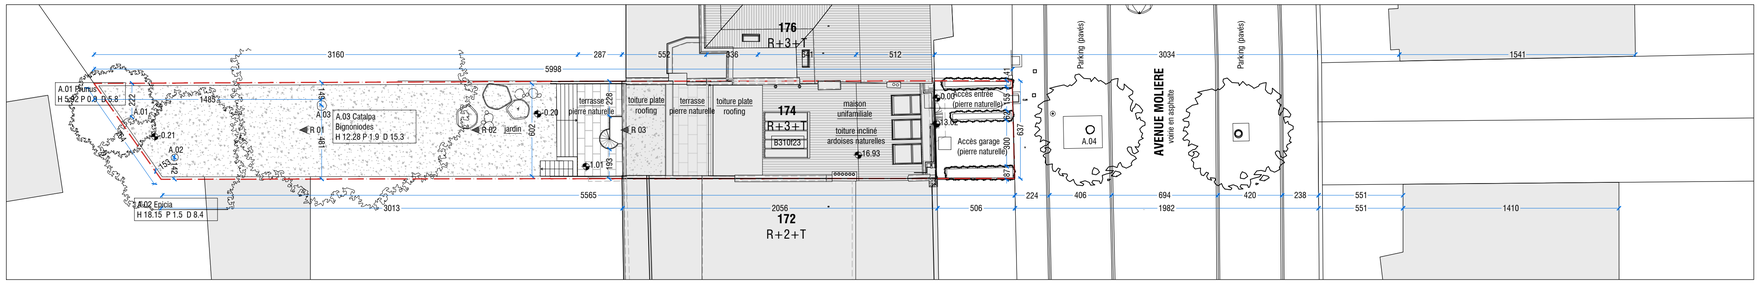

EXTRAIT PLAN D'IMPLANTATION
ECHELLE 1:200

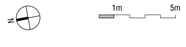

Liste arbres existantes

A.01	Prunus	H	5.92m
A.02	Epicea	H	18.15m
A.03	Catalpa Bignonioides	H	12.28m
A.04	Chataignier	H	14.58m
A.05	Platane	H	16.53m

A.XX ESPECE D'ARBRE
HAUTEUR (h)
PERIMETRE TRONC (P)
DIAMETRE COURONNE (D)

Legende:

- Limite parcelle
- C56/2C90 — Cadastre
- 05 — Numéro prise de vue
- 10 — Numéro de police
- R+1+T — Gabarit bati existant
- Arbre Existante

Index: Date: Description:

ANA RUA. ARCHITECTURE. INTERIORS . DESIGN

Architecte:

Ingenieur structure:

Conseiller PEB

Projet:	TRANSFORMATION ET EXTENSION D'UNE MAISON UNIFAMILIALE Avenue Moliere, 174 B-1050 Ixelles
Maitre d'Ouvrage:	
Dossier:	MOLI
Description:	PLANS PERMIS D'URBANISME SITUATION EXISTANTE PLAN SITUATION/ PLAN IMPLANTATION
Date:	09.10.2026
Echelle:	1:2500/ 1:500/ 1:200
Plan nr:	PU 02/09
Phase:	PU
Index:	A

© Ana Maria Marques Rua Cardoso
Do not scale. This drawing is owned by Ana Maria Marques Rua Cardoso. None of these drawings may be copied, multiplied, distributed or exported without prior written permission from Ana Maria Marques Rua Cardoso. This drawing should be read in conjunction of tender documents and all other drawings. The contractor is responsible for verifying all dimensions before implementation. Contradictions between the plan and building situation should be communicated to Ana Maria Marques Rua Cardoso.