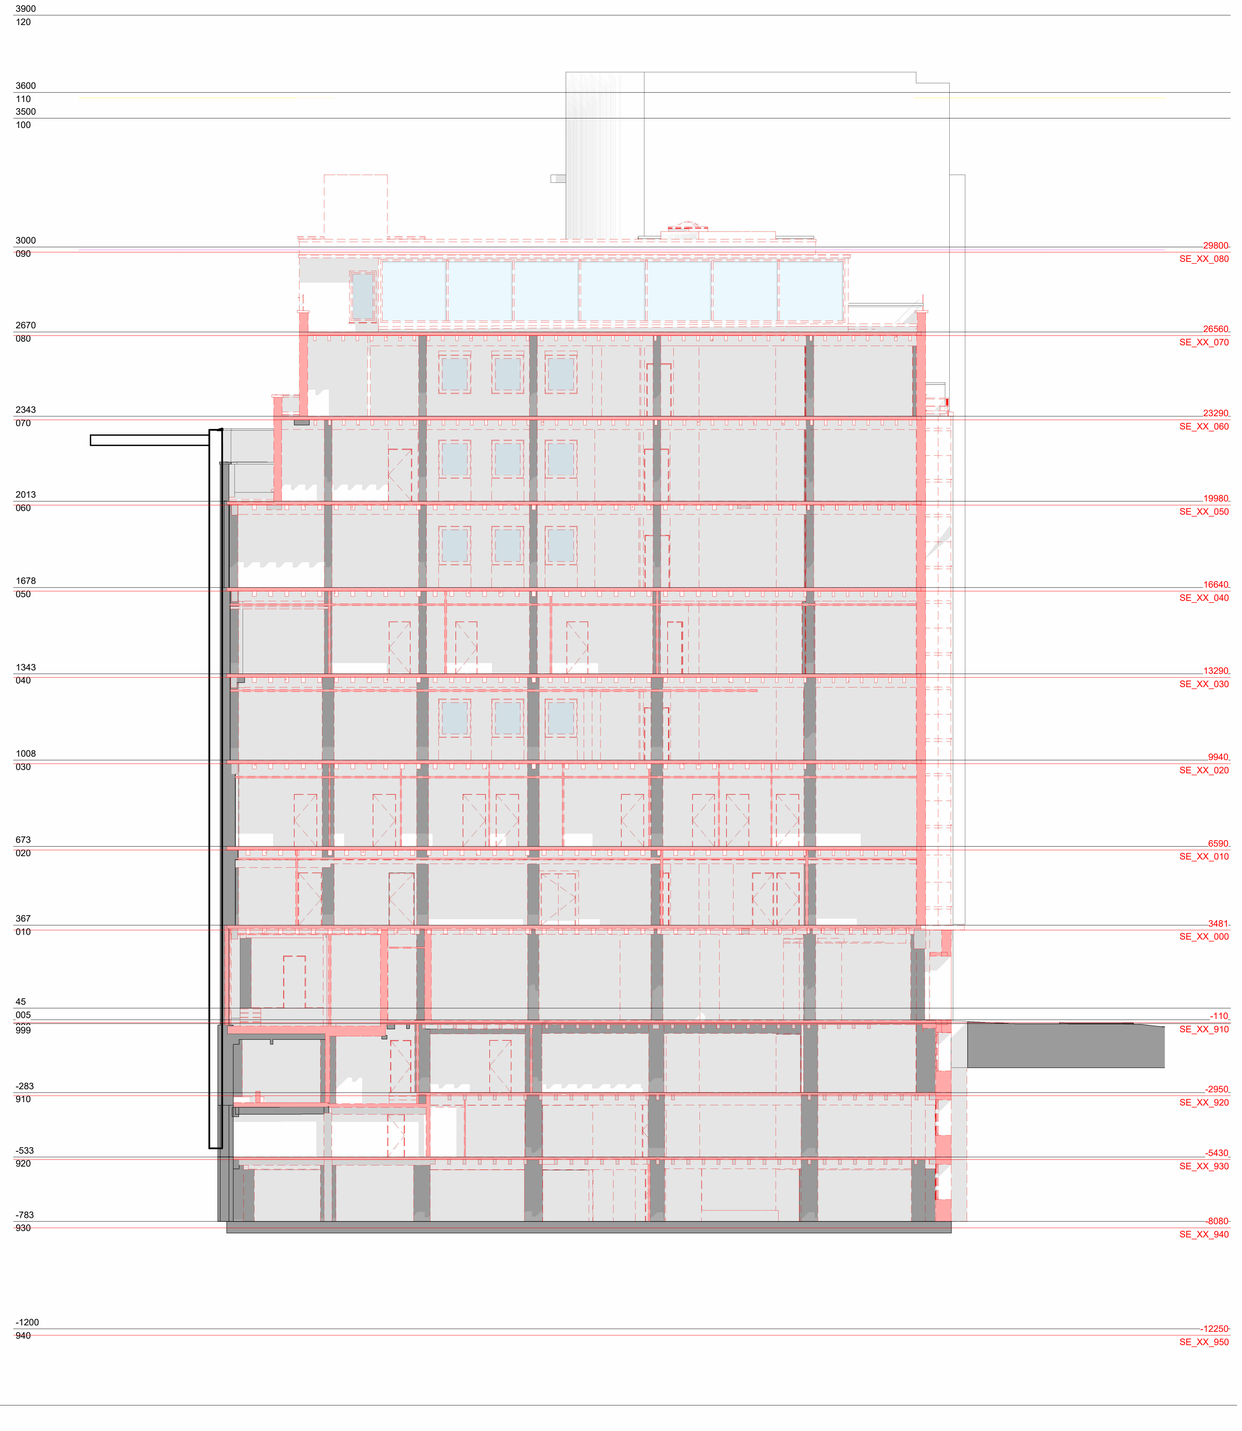

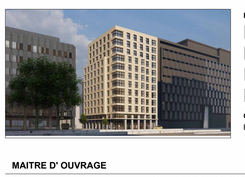

PROJET

B 11- Construction D'UN IMMEUBLE DE LOGEMENTS ETUDIANTS

CHANTIER

Bisschoffsheimlaan 11, 1000 BRUSSEL

MAITRE D' OUVRAGE

Owner	Chaussée de Bruxelles 135A	La Hulpe

EQUIPE

B2Ai architects Architect - ontwerpbureau	Office Brussels - Rue J. Jordaensstraat 18a B-1000 Brussel - Bruxelles	T. +32 2 641 88 00 info@b2ai.com
Studiebureau stabiliteit | bureau d'études stabilité	Office Gent - Bellevue 5 B-9050 Ledeberg (Gent)	T. +32 9 210 17 10 info@b2ai.com
Studiebureau technieken | bureau d'études techniques	Office Roeselare - Kwadestraat 155/4.1 B-8800 Roeselare	T. +32 51 21 11 05 info@b2ai.com

INDEX	DATE	MODIFICATIONS	DESSINATEUR
0	03/18/21		Author

Maître d'ouvrage — Entrepreneur — Architecte

Approuvé et signé pour accord

Coupe BB - Terrain

1/100 — 0 1 2 3 4 m

Numéro de plan **3_AR_050_XX_IS_BB**

Date de révision

The receipt of these documents implies the acceptance and acknowledgment of the copyrights of BURO II & ARCHI + I sa, which relate both to the moral rights (right of publicity, right of paternity, right of respect and integrity) as at the patrimonial rights (reproduction, communication rights, moral rights). This implies that in any case the name and credentials of BURO II & ARCHI + I must be mentioned explicitly on the plans, of which the use is authorized. The recipient will not distribute these documents to third parties and will use the plans exclusively for the purposes. For each full or partial use of the documents for other purposes, a written agreement of BURO II & ARCHI + I is needed.

23-024 3 - Permit AR - Architect 050 - Existing State XX - All DS BB-

Autodesk Docs://23024_Bisschoffsheim_11/23-024_B2Ai_2_XX_000_XX_M3_XXX_0003 - AR and SE.rvt

16/12/2025 16:54:57