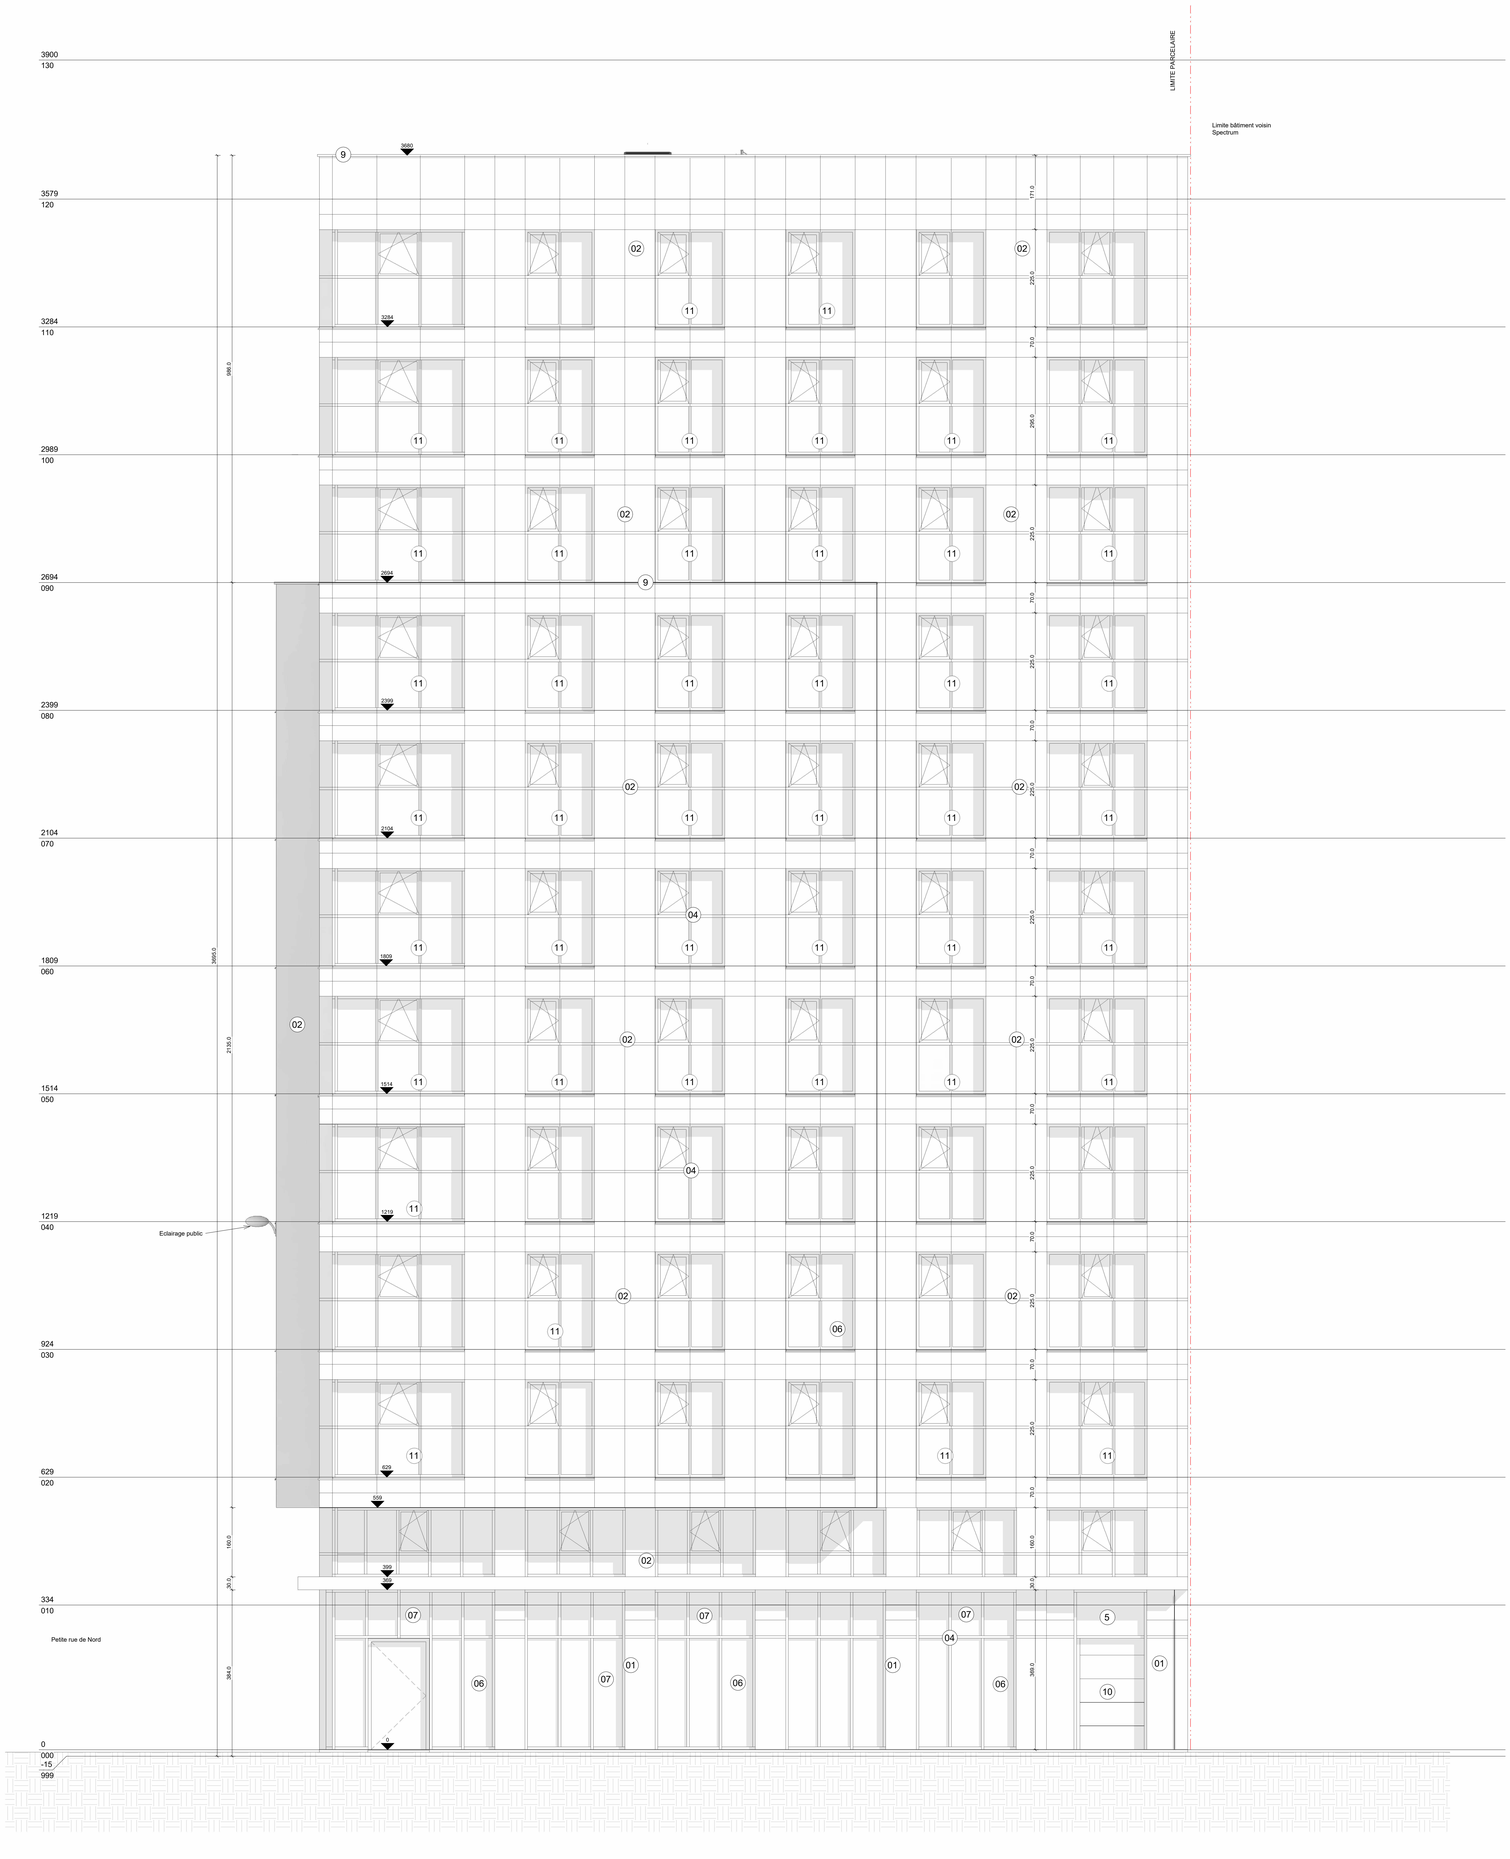

LÉGENDE

ARCHITECTURE

Murs

- Existants
- Démolitions
- Projetés

MATERIAUX DE FACADE

- 01 Parement en pierre blue
- 02 Parement en pierre naturelle ou en béton beige clair
- 03 Crépis sur isolant teinte claire similaire à la pierre en façade avant
- 04 Châssis aluminium - couleur noire
- 05 Tôle métallique - couleur noire
- 06 Verre transparant
- 07 Shadow box
- 08 Grille de ventilation - couleur noire
- 09 Couvre-mur métallique - couleur noire
- 10 Porte sectionnelle couleur noire
- 11 Châssis PVC - couleur noire
- 12 Garde-corps métallique - couleur noire

REMARQUE GENERALE

Les escaliers et doubles main-courantes sont conformes RRU Titre IV art. 12

Les éléments constructifs satisfont à l'ARRETE ROYAL du 12/07/2012 et annexes.
La résistance au feu des éléments constructifs, la chaufferie, les ascenseurs, les trémies, les locaux techniques et l'éclairage de secours sont conformes aux normes NBN 713.020 - NBN B01 001 - NBN ES2 014 - NBN ES2 018 - NBN L13-005 - NBN C71-100 - NBN C71-598-222.

Les limites de propriété et d'intervention sont à vérifier in situ.
Les surfaces sont à considérer toujours nettes.

PROJET

B 11- Construction D'UN IMMEUBLE DE LOGEMENTS ETUDIANTS

CHANTIER

Bisschoffsheimlaan 11, 1000 BRUSSEL

MAITRE D' OUVRAGE

Owner	Chaussée de Bruxelles 135A	La Hulpe

EQUIPE

B2Ai architects Architect - ontwerpbureau Studieburo Studiebureau stabiliteit / bureau d'études stabilité Studiebureau technieken / bureau d'études techniques	Office Brussels - Rue J. Jordaensstraat 18a B-1000 Brussel - Bruxelles	T. +32 2 641 88 00 info@b2ai.com
	Office Gent - Bellevue 5 B-9050 Ledeberg (Gent)	T. +32 9 210 17 10 info@b2ai.com
	Office Roeselare - Kwadestraat 155/4.1 B-8800 Roeselare	T. +32 51 21 11 05 info@b2ai.com

INDEX	DATE	MODIFICATIONS	DESSINATEUR
0	17/12/2025		Author

Maître d'ouvrage — Entrepreneur — Architecte

Approuvé et signé pour accord

Elévation Est - Projeté

1/50 (0 — 0.5 — 1 — 1.5 — 5 m)

Numéro de plan **3_AR_000_XX_EL_E01_000**

Date de révision

The model of these documents implies the acceptance and acknowledgment of the copyrights of B-ARCH (+) cv, which reside both in the moral rights (right of paternity, right of respect and integrity) as all the patrimonial rights (reproduction, communication rights, resale rights).This implies that any use of these documents for purposes other than those for which they were intended is expressly forbidden without the restrictive capacity on the parts, of which the use is authorized. The recipient will not distribute these documents to third parties and will use the same exclusively for the purposes. For each full or partial use of the documents for other purposes, a written agreement of B-ARCH (+) is required.

Autodesk Docs://23024_Bisschoffsheim_1163-001_B2A_2_XX_000_XX_M3_XXX_0000 - AR.rvt
23/12/2024 3 - Permit AR - Architect 000 - Architecture XX - All DE E01
19-12-25 13:21:14