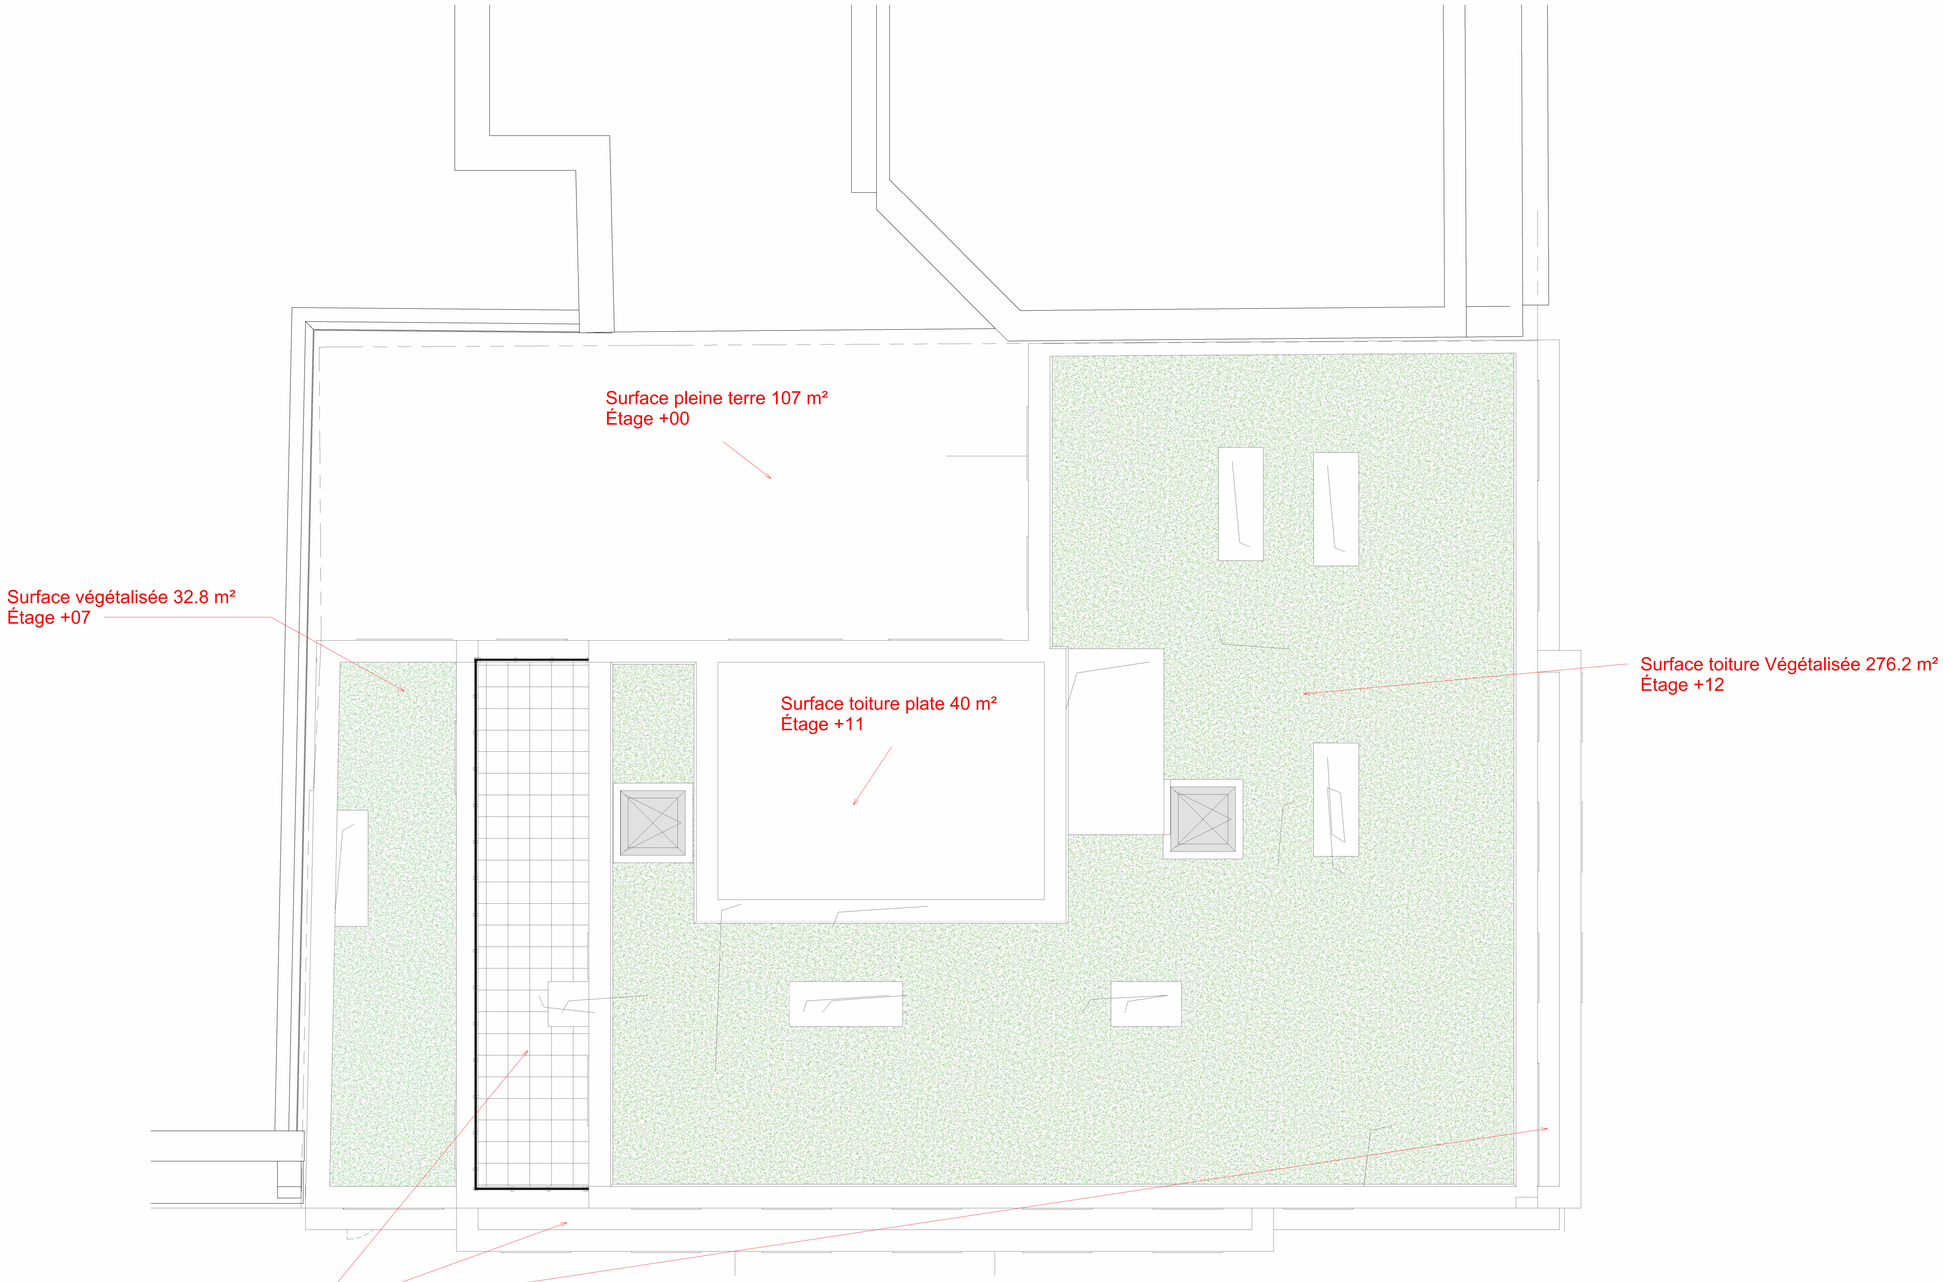

www.B2Ai.com

Rue J. Jordaensstraat 19a, B-1000 Brussel-Bruxelles | T +32 2 641 88 00 | E info@B2Ai.com
Bellevue 5, B-9050 Ledeberg (Gent) | T +32 9 210 17 10
Weidweg Park, Kwadestraat 149A/0.1, B-8800 Roeselare | T +32 51 21 11 05

BURO II & ARCHI+I SRL | Maatschappelijke zetel Brussel | BE 0834.075.680 | RPR Brussel

Ontwerp | Projet

B 11- Construction D'UN IMMEUBLE DE LOGEMENTS ETUDIANTS

Bouwplaats | Chantier	**Opdrachtgever | Maître d'ouvrage**
Bisschoffsheimlaan 11, 1000 BRUSSEL	Owner Chaussée de Bruxelles 135A La Hulpe

3 - Permit **DP**
AR - Architect **000**
500 - MEP
01 - Building 01

OA | AC	**PA | AP**	**DOSSIER** 23-024	DP
Schaal | Échelle 1/50 (0 0.5 1 1.5 2 m)		**PLAN NUMBER** 3_TE_510_01_DP_130_0000	

Index	**Datum | Date**	**Wijzigingen | Modifications**	**Tekenaar | Dessinateur**
0	15/12/25		Author

Plans des installations_Annotations surfaces

Goedgekeurd en voor akkoord ondertekend / Approuvé et signé pour accord :

Opdrachtgever | Maître d'ouvrage | Aannemer | Entrepreneur | Architect | Architecte

The receipt of these documents implies the acceptance and acknowledgment of the copyrights of BURO II & ARCHI+ I srl, which reside both in the moral rights (right of publicity, right of paternity, right of respect and integrity) as of the patrimonial rights (reproduction, communication rights, resale rights). The receipt of these documents implies the acceptance of BURO II & ARCHI+ I srl to maintain the intellectual inactivity on the plans, of which the use is authorized. The recipient will not distribute these documents to third parties and will use the plans exclusively for this purpose. For each fail or partial use of the documents for other purposes, a written agreement of BURO II & ARCHI+ I is needed.