FACADE ARRIERE

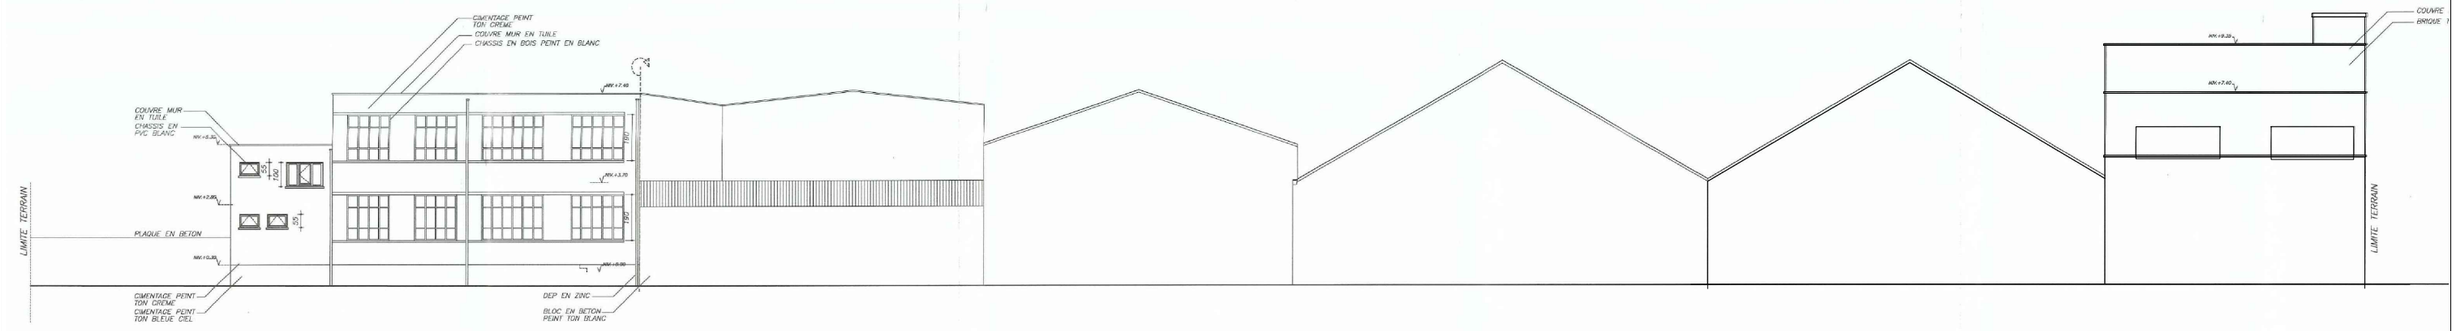


FACADE LATERALE GAUCHE

