


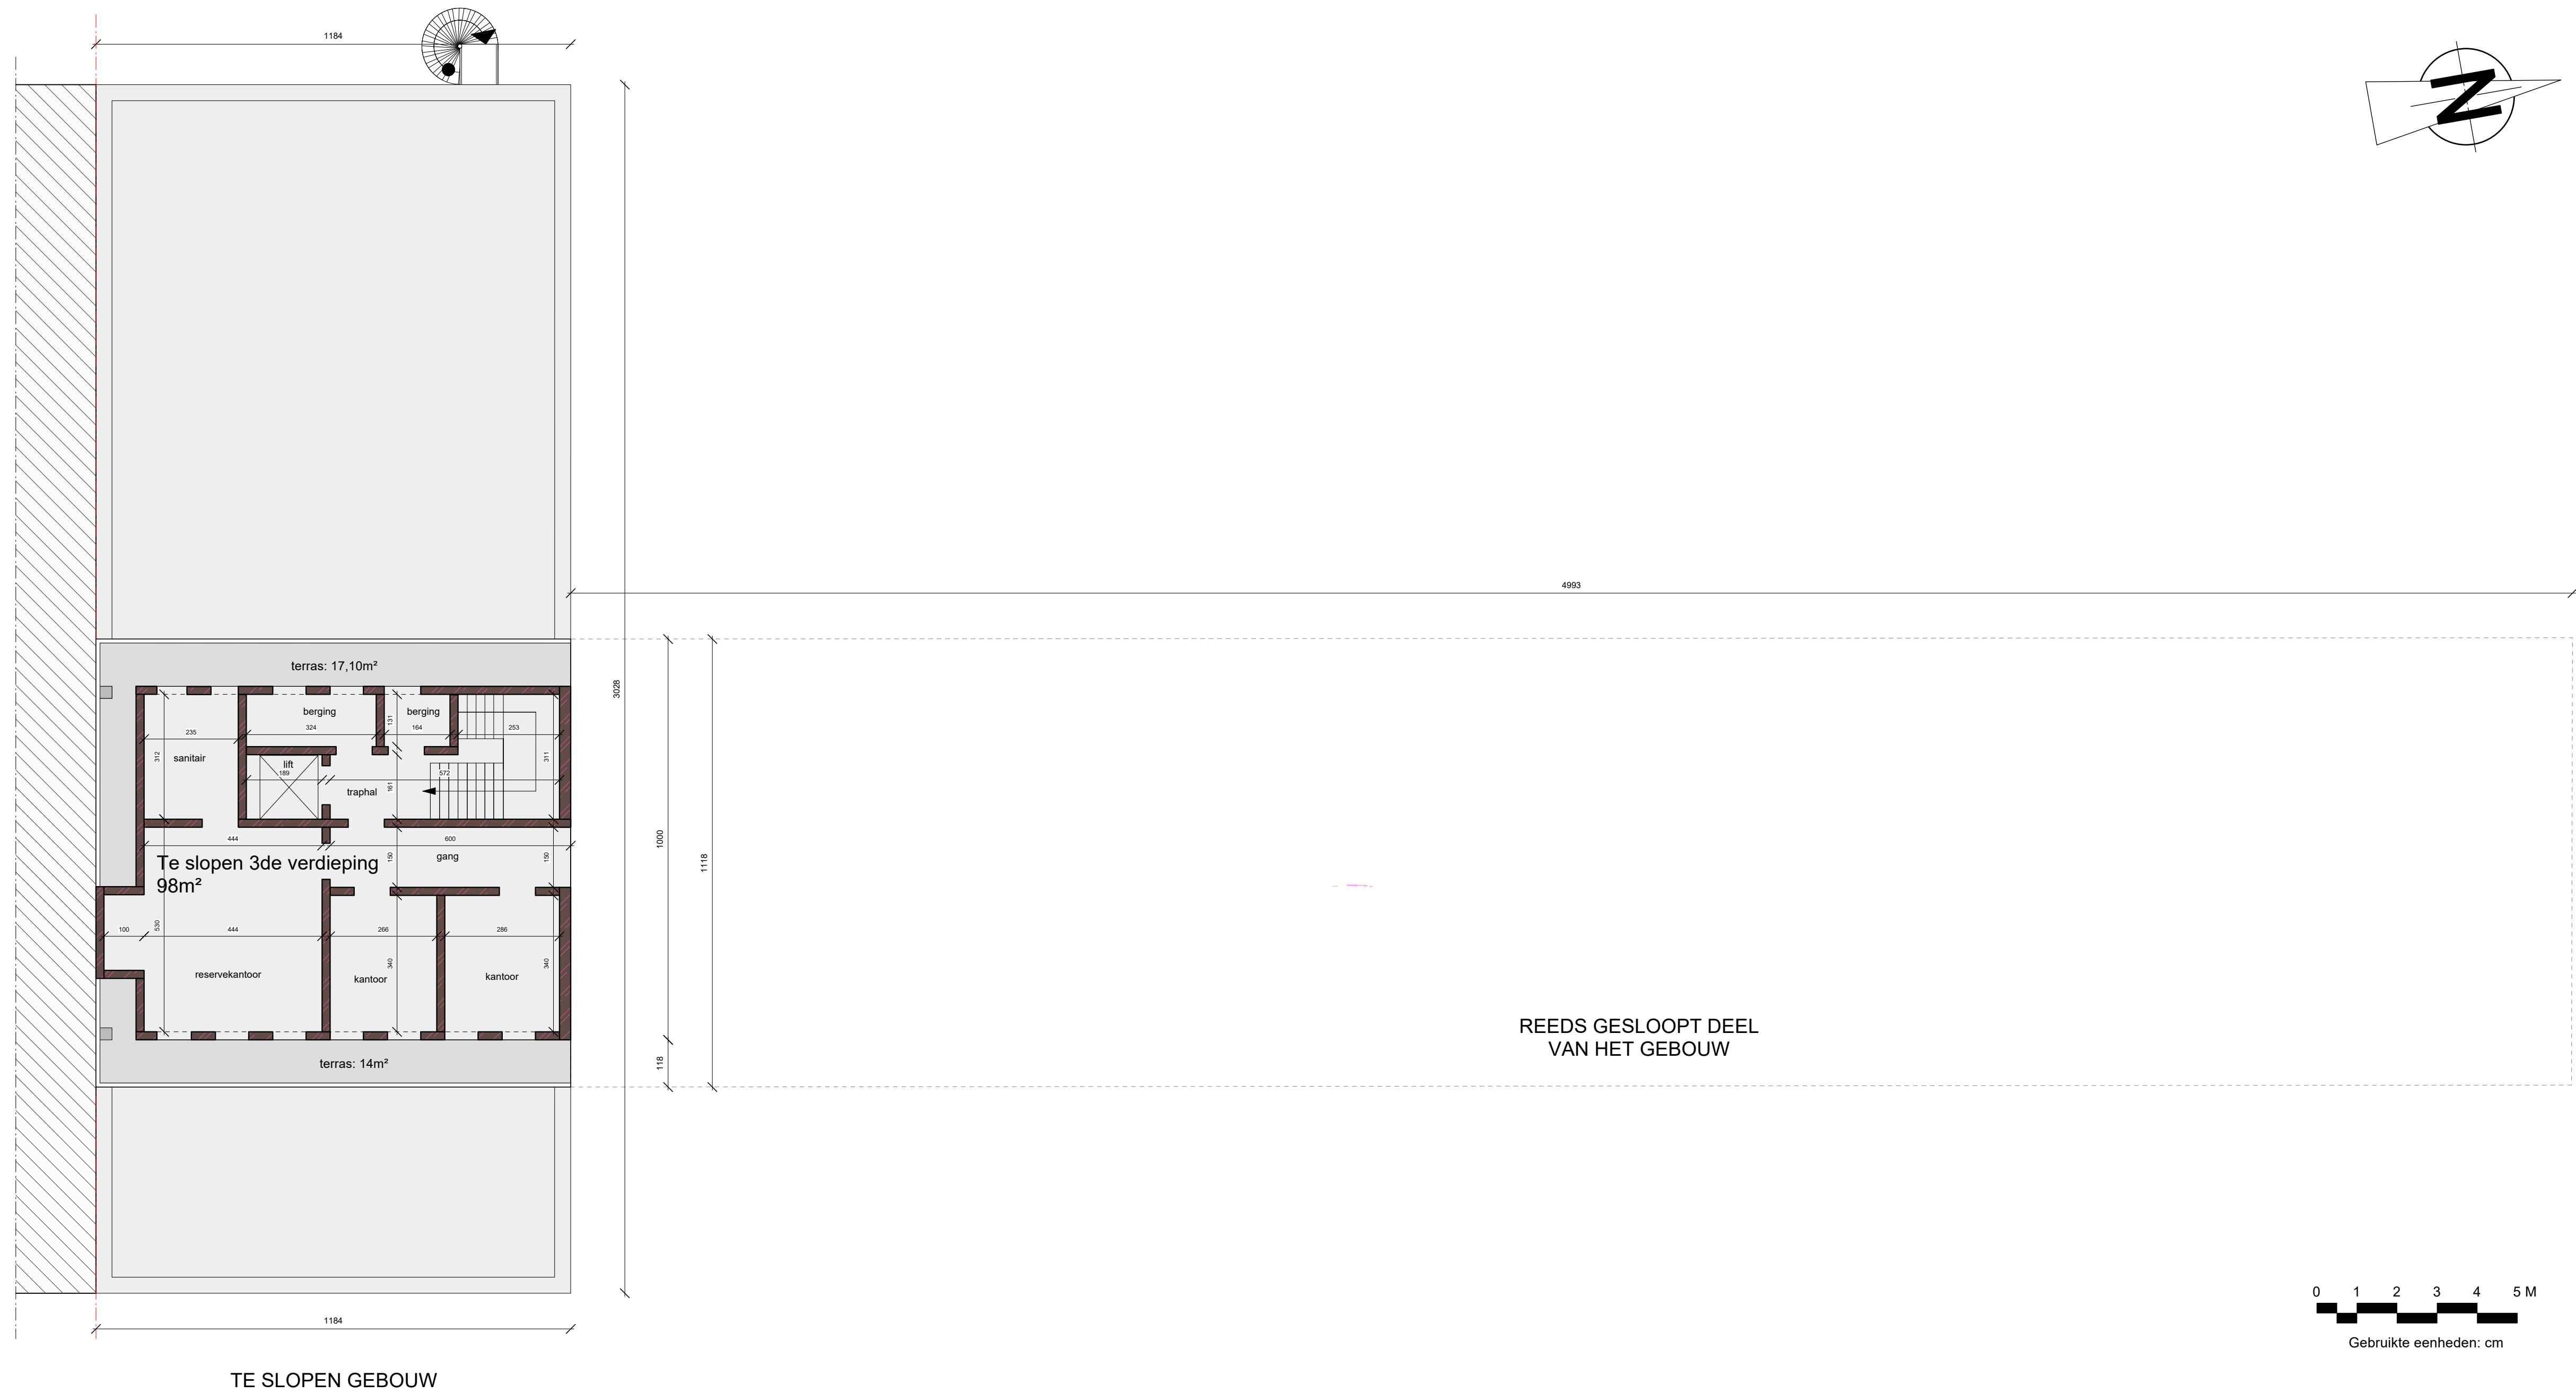

	-			Plan Verdieping 3 - BT
	Sterrestraat, 99 - 1180 Ukkel			schaal: 1/100 blad: 7/25 datum: 20260520