
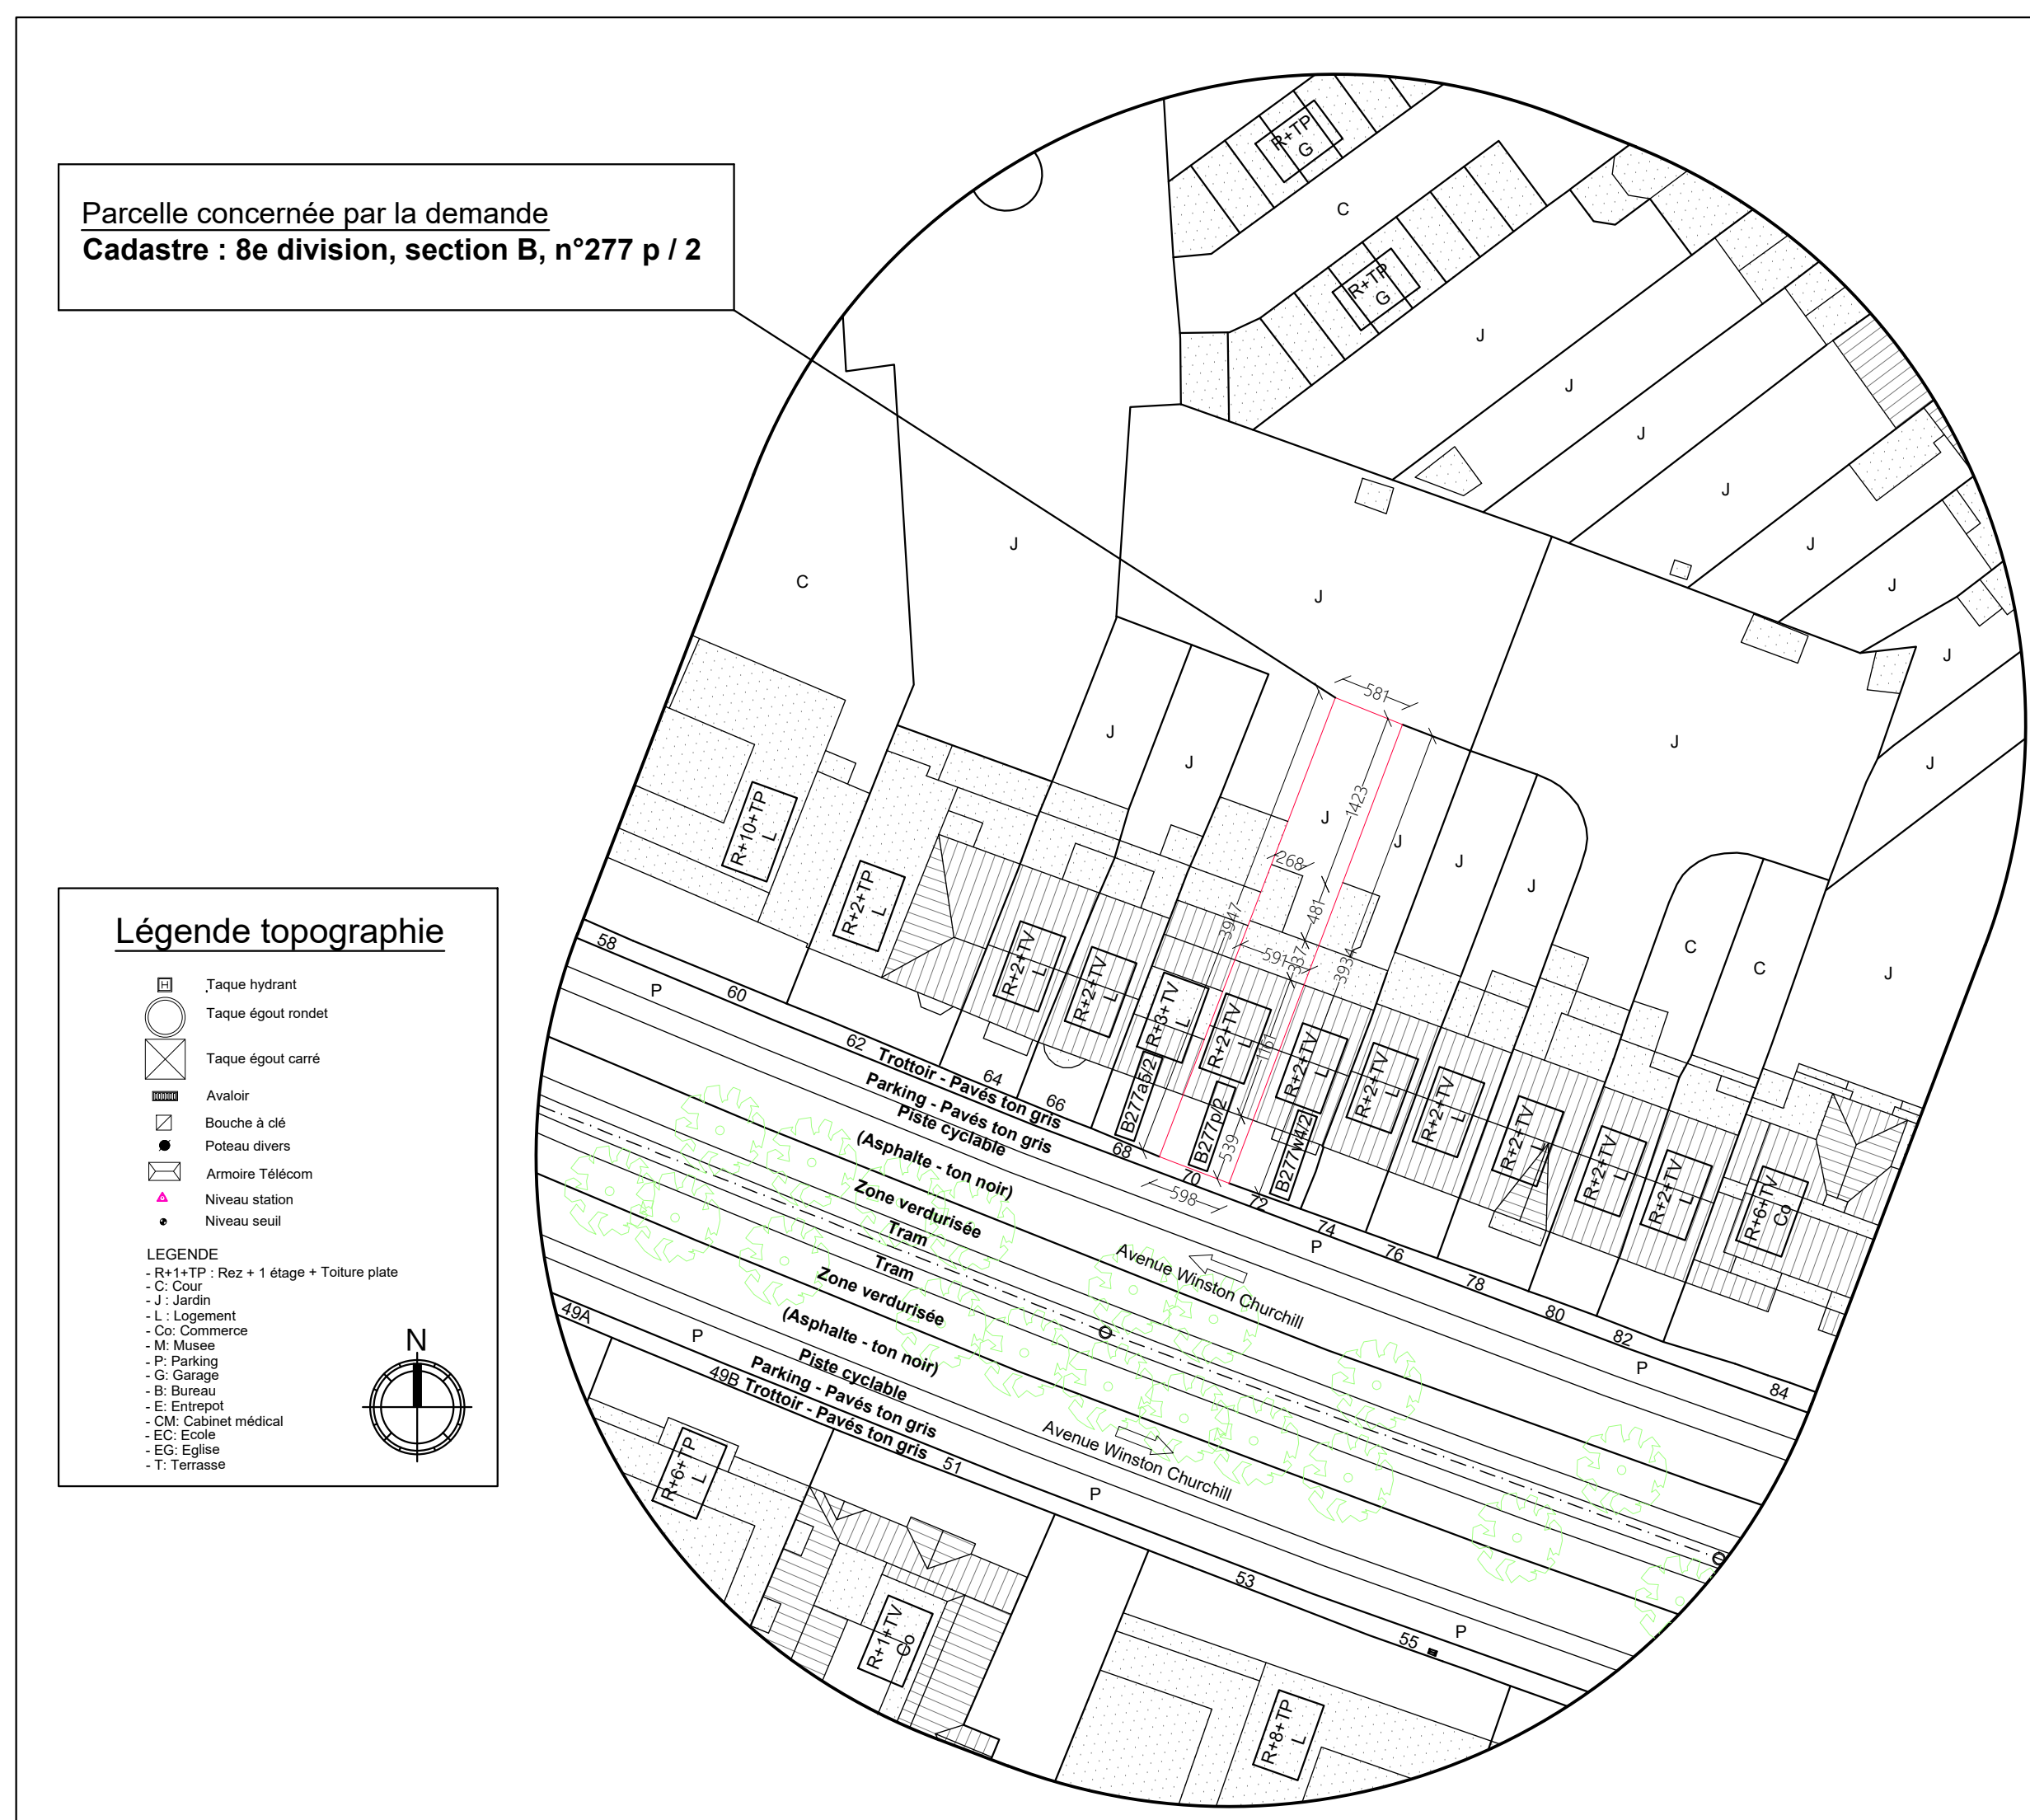


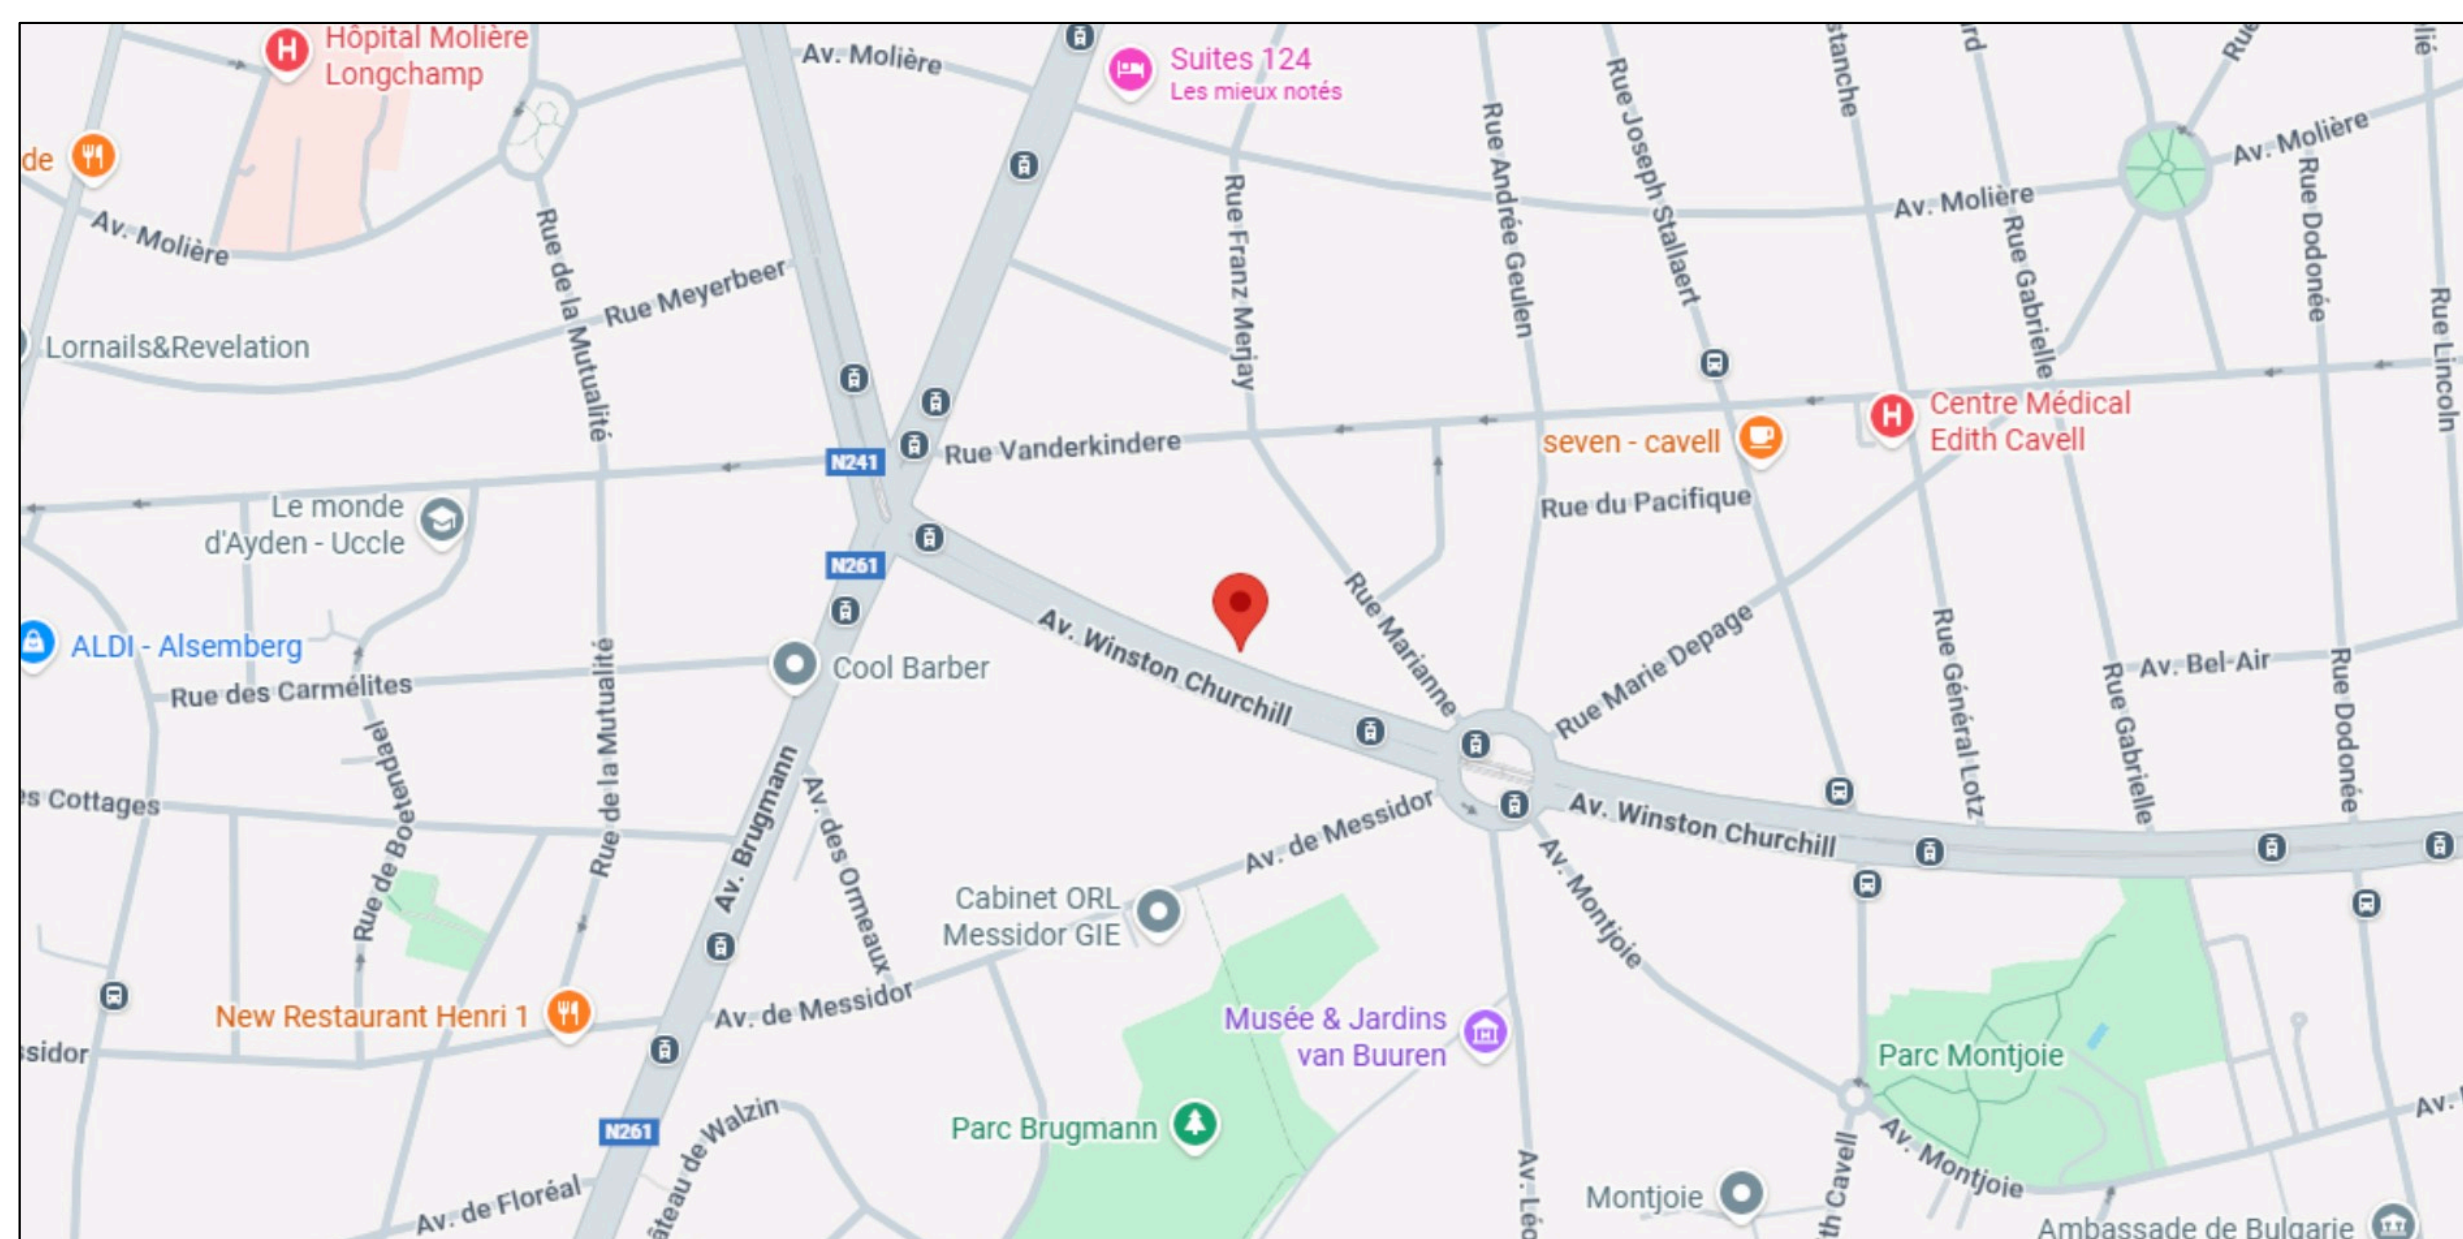









Façade avant
PU 374051 - 1960

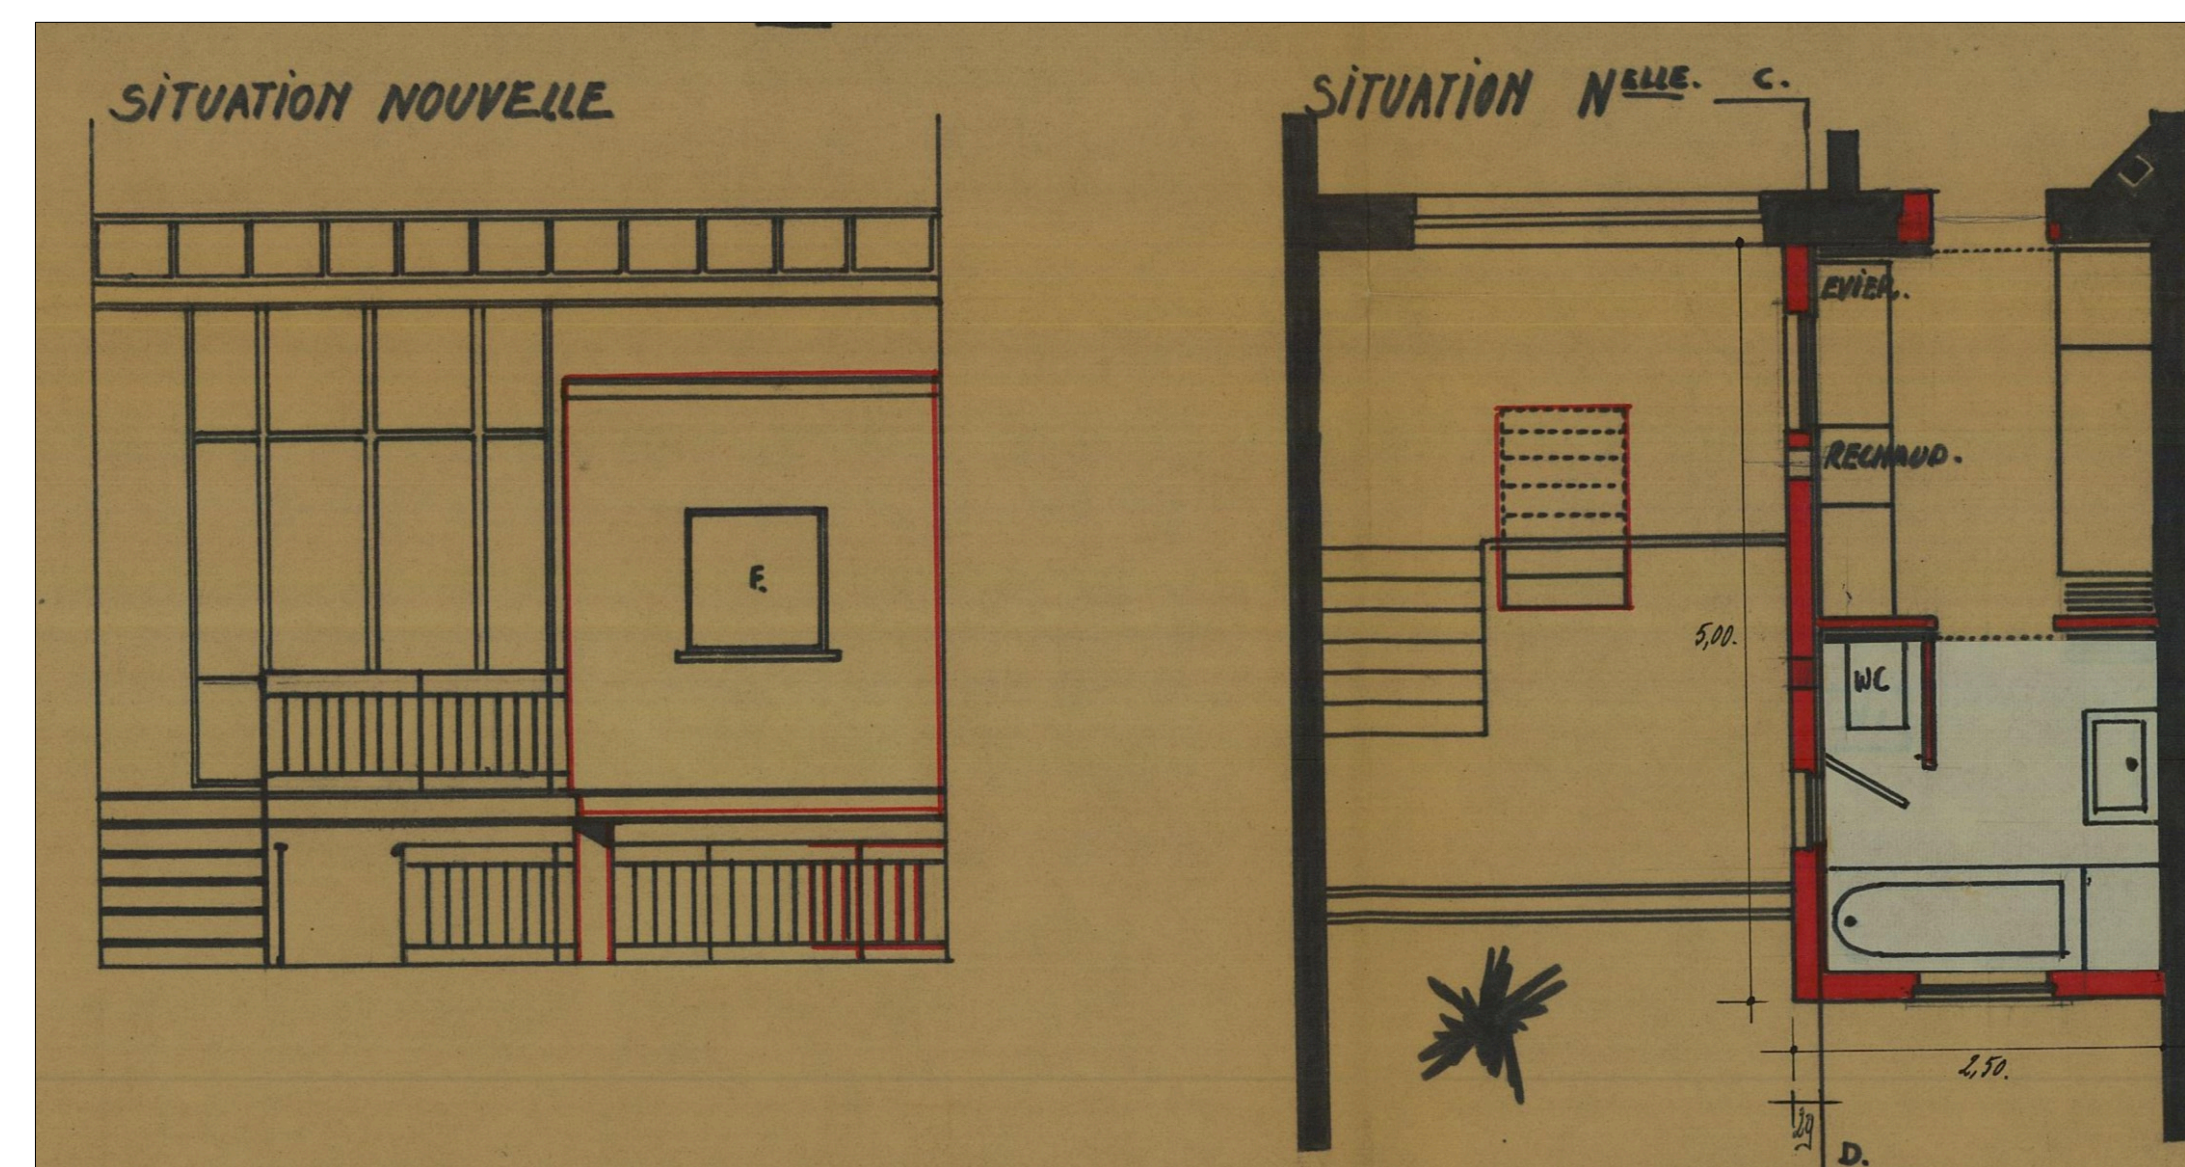

Coupe
PU 374051 - 1968

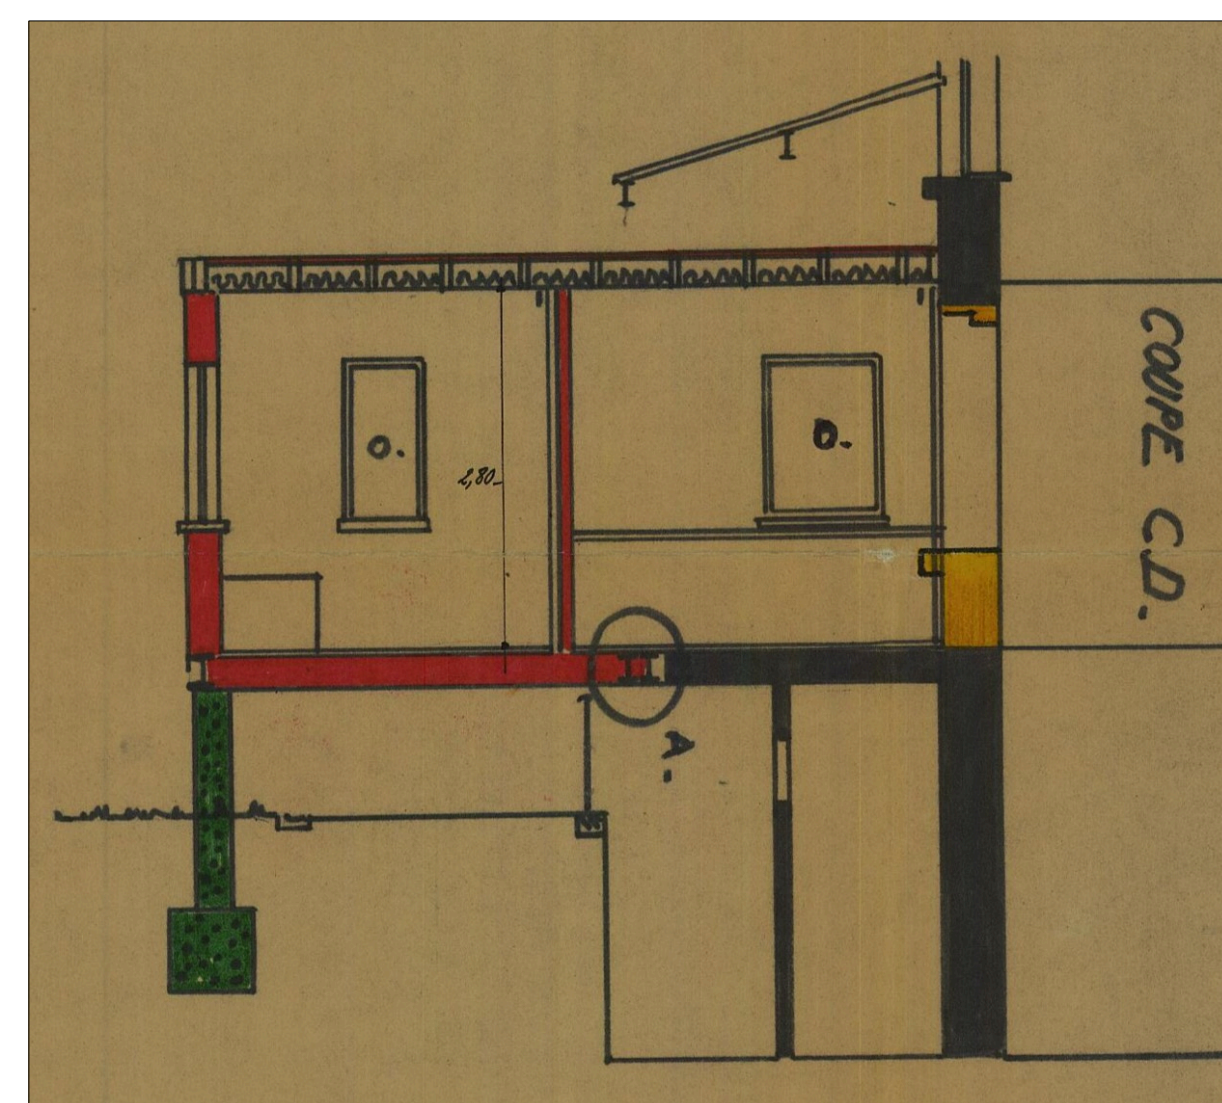


Coupe
PU 374051 - 1968

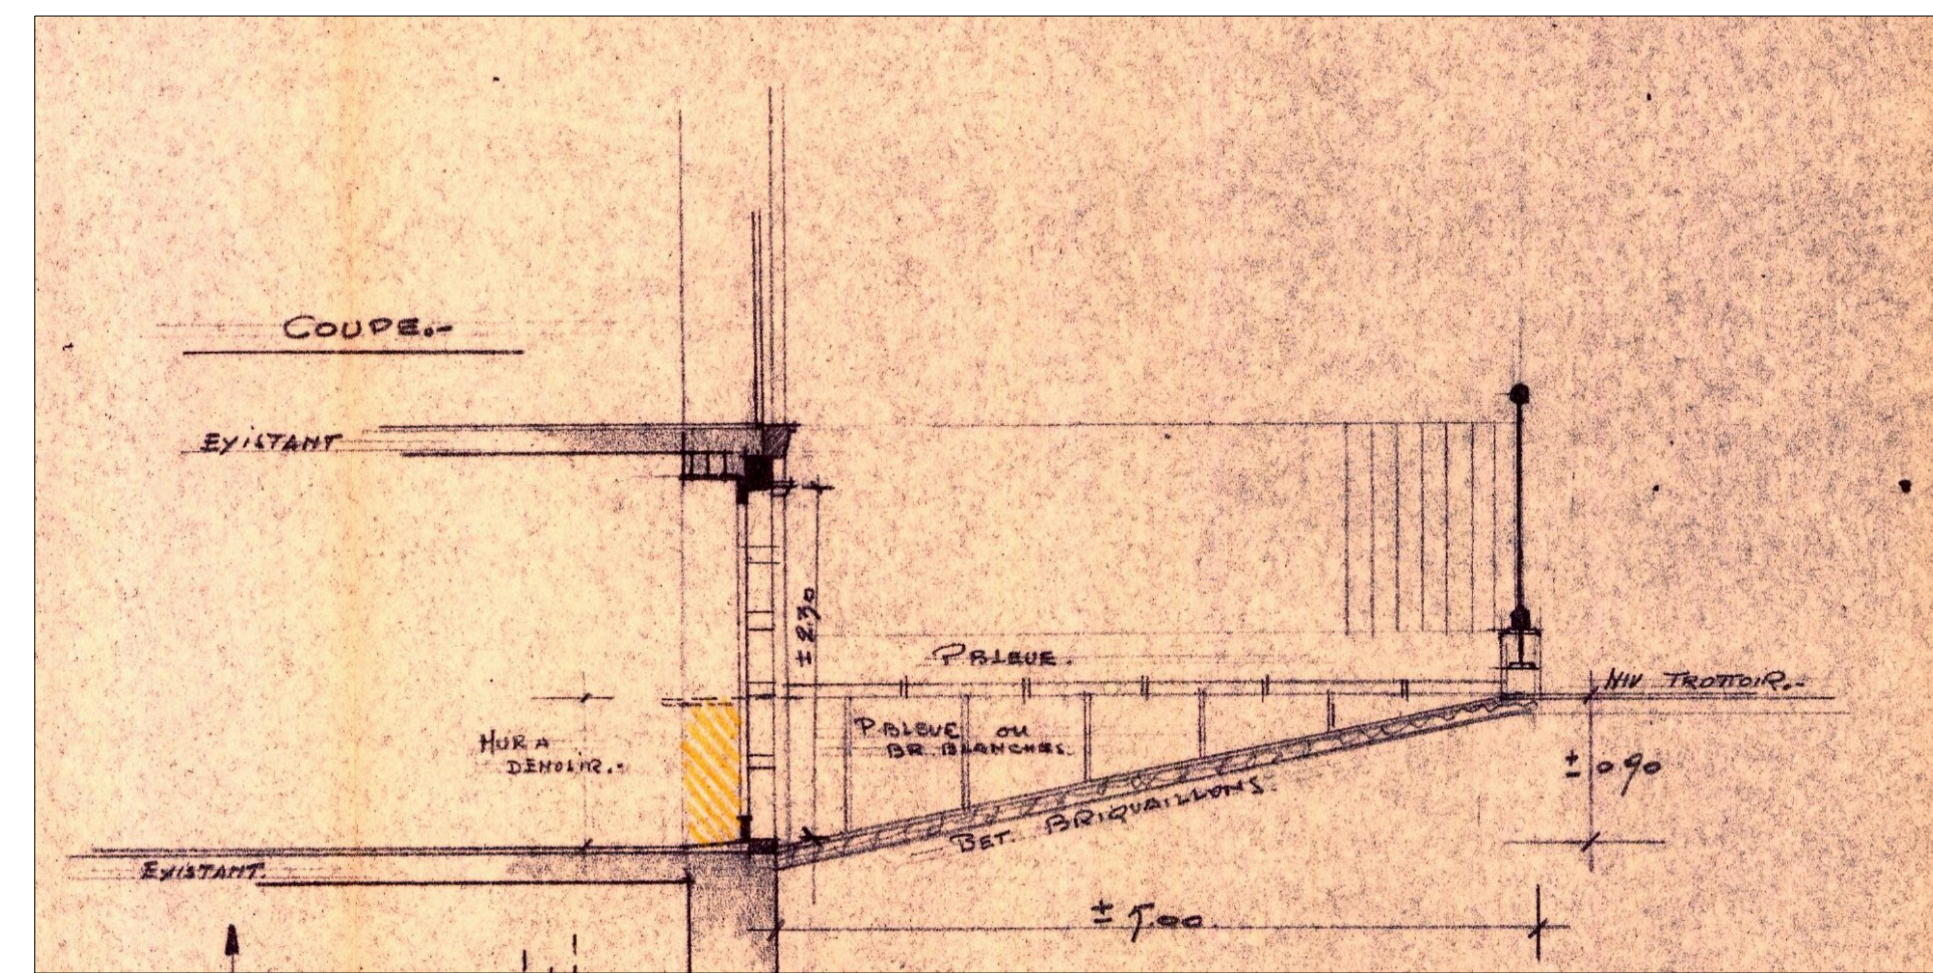


Façade avant (bas)
PU 374051 - 1960

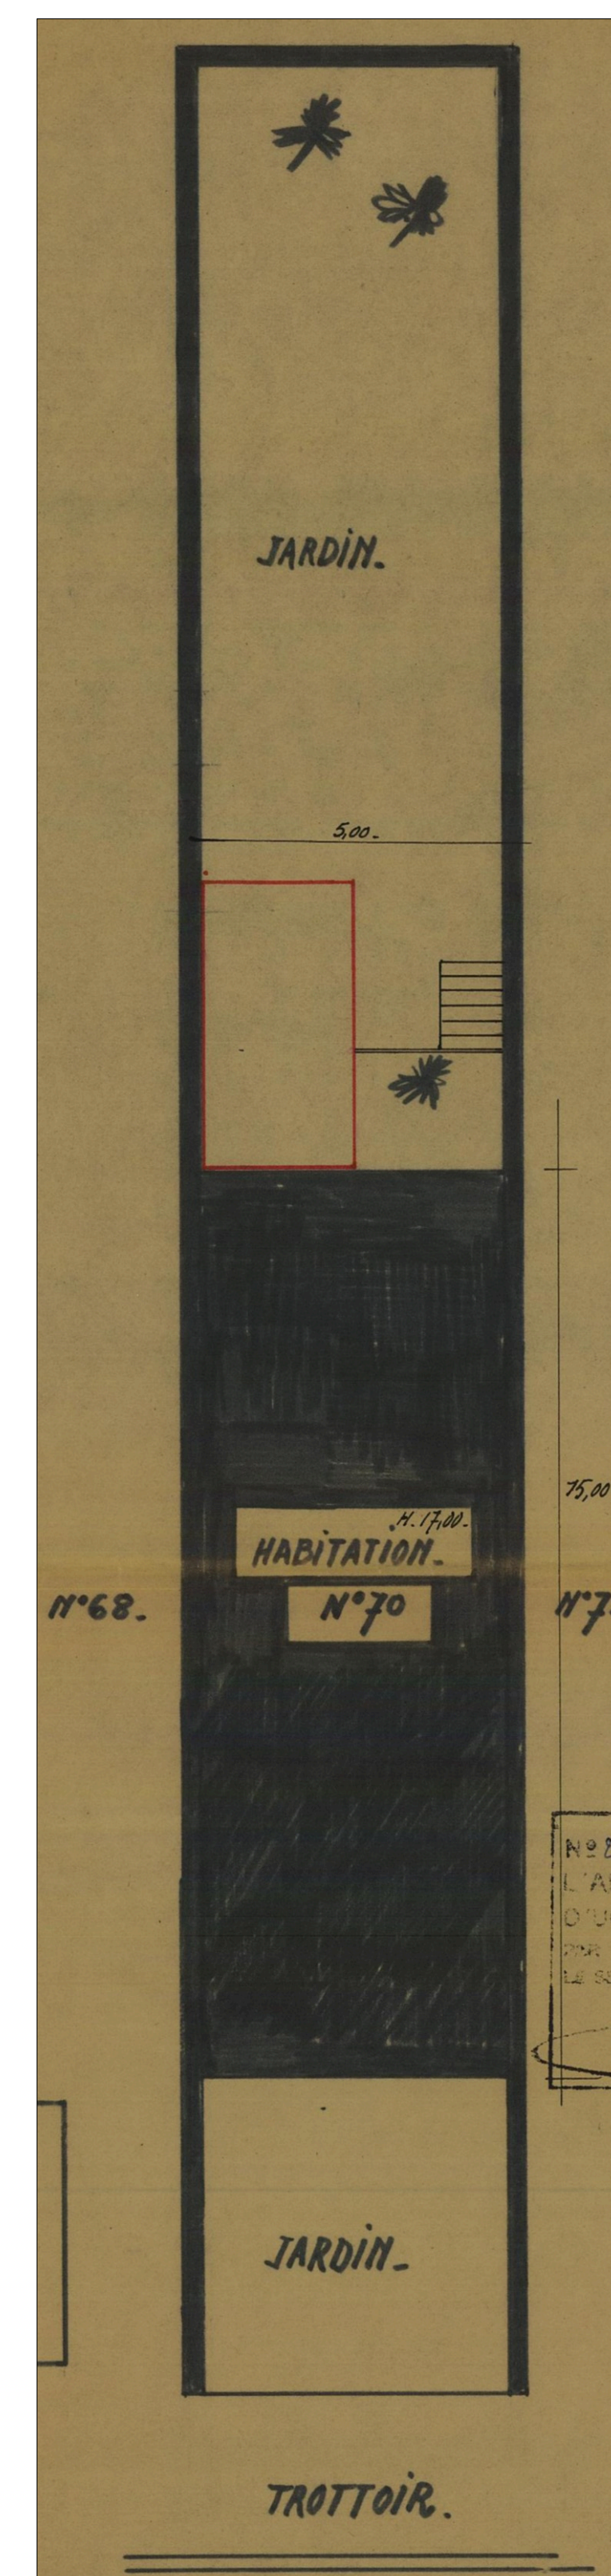

Plan masse
PU 374051 - 1968
1/100e

Région bruxelloise - Commune d'Uccle <h2 style="margin: 10px 0;">Permis d'urbanisme</h2>			
Adresse : Avenue Winston Churchill, 70 1180 Uccle			
Cadastre : 8e division, section B, n°277 p : 2			
Projet : Demande de Permis d'urbanisme			
Transformation d'une maison unifamiliale en immeuble de rapport de 3 unités, modification de la volumétrie en façade arrière.			
<h2 style="margin: 0;">Intervenants</h2>			
Architecte :			
Maître d'ouvrage 1 :			
Maître d'ouvrage 2 :			
Contenu : <small>(Plan non valide pour entrée)</small>			
<h2 style="margin: 0;">Plan de Localisation - Plan d'Implantation</h2> <h3 style="margin: 0;">Situation de Droit</h3>			
Modifications :			
INDICE	DESCRIPTION	DATE	SIGNATURE
A	introduction du permis		
Echelle :	Date :	Dessinateur :	Dossier n° :
1/50	29/04/2026		4869
Plan n° :		1/7	
Indice :			A

