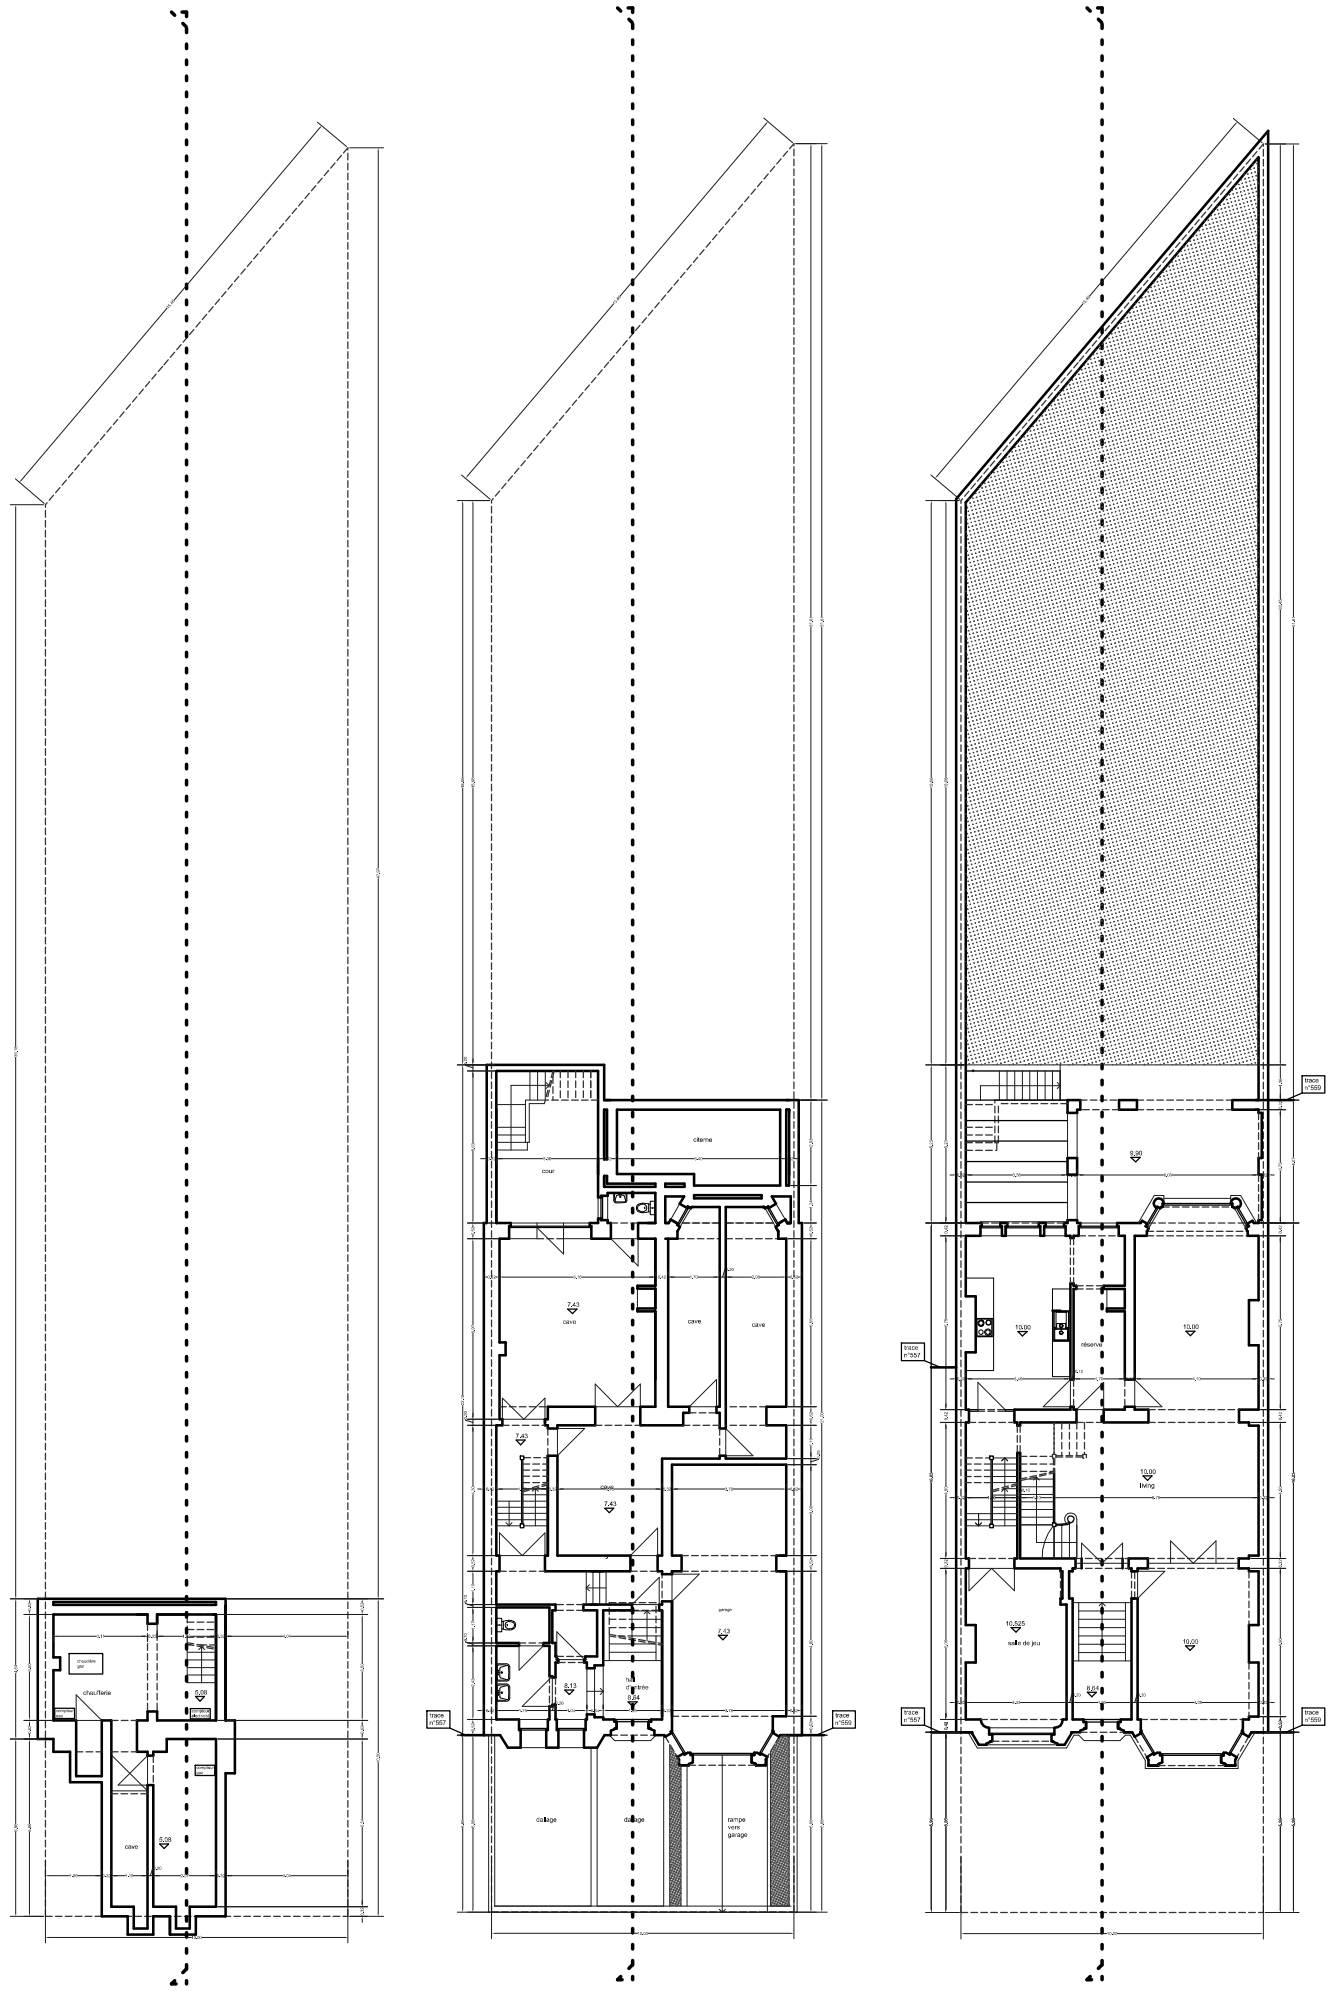

cour
citerne
cave
cave
cave
cave
chaufferie
cave
cave
cave
cave